

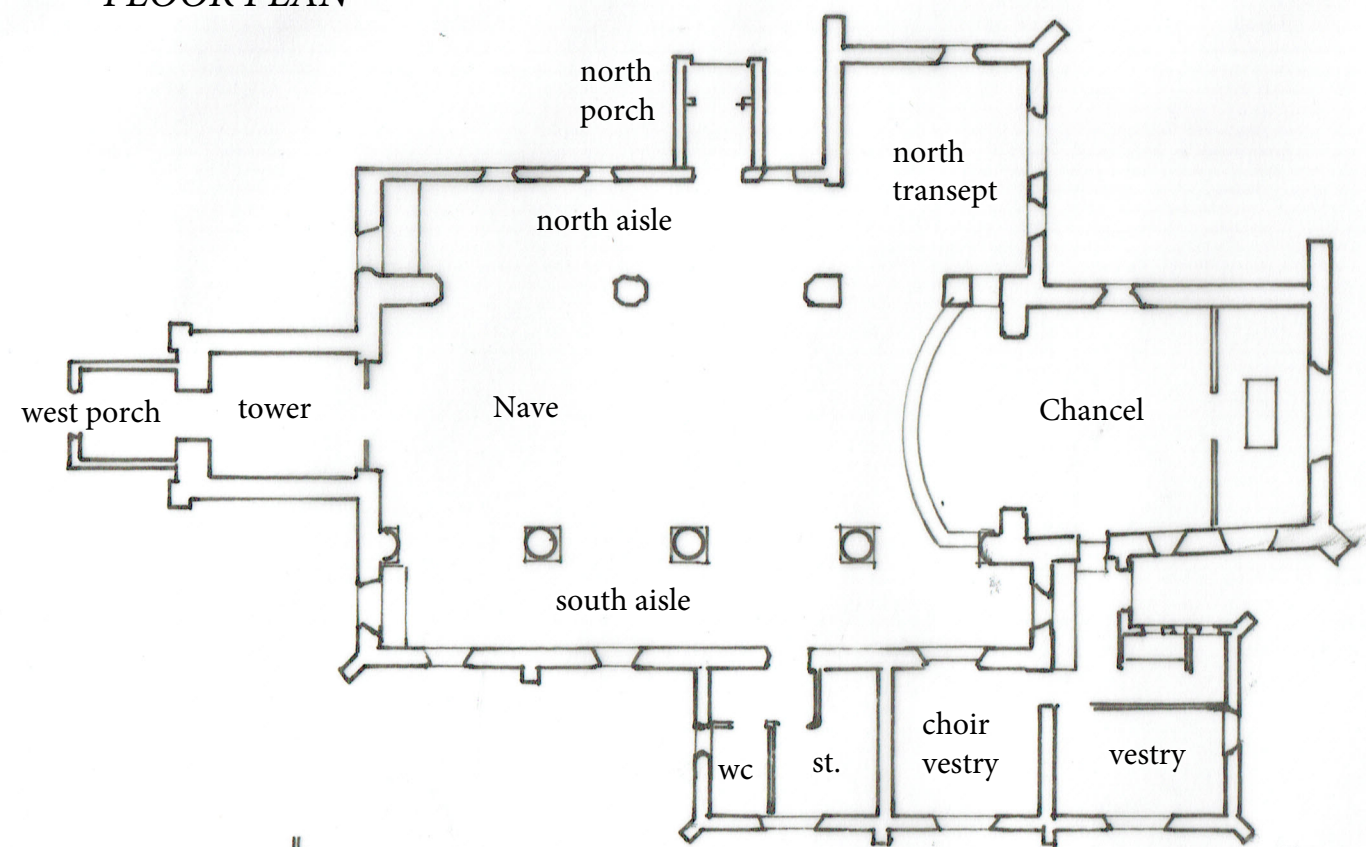



FLOOR PLAN

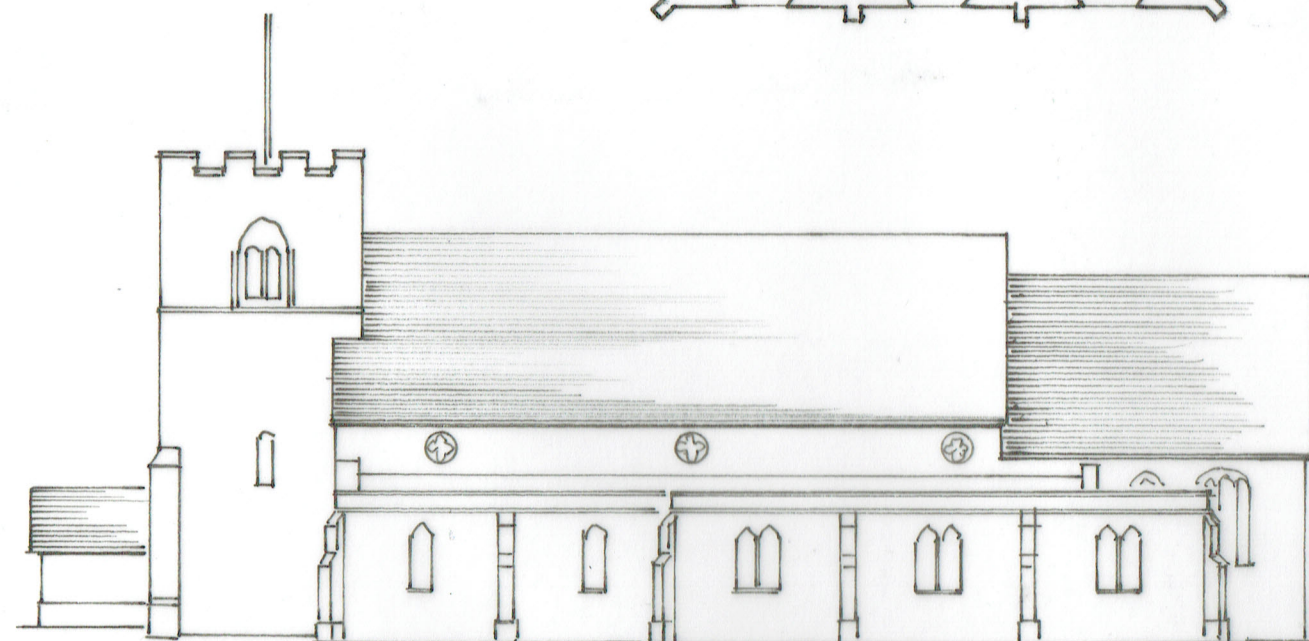

ROOF PLAN

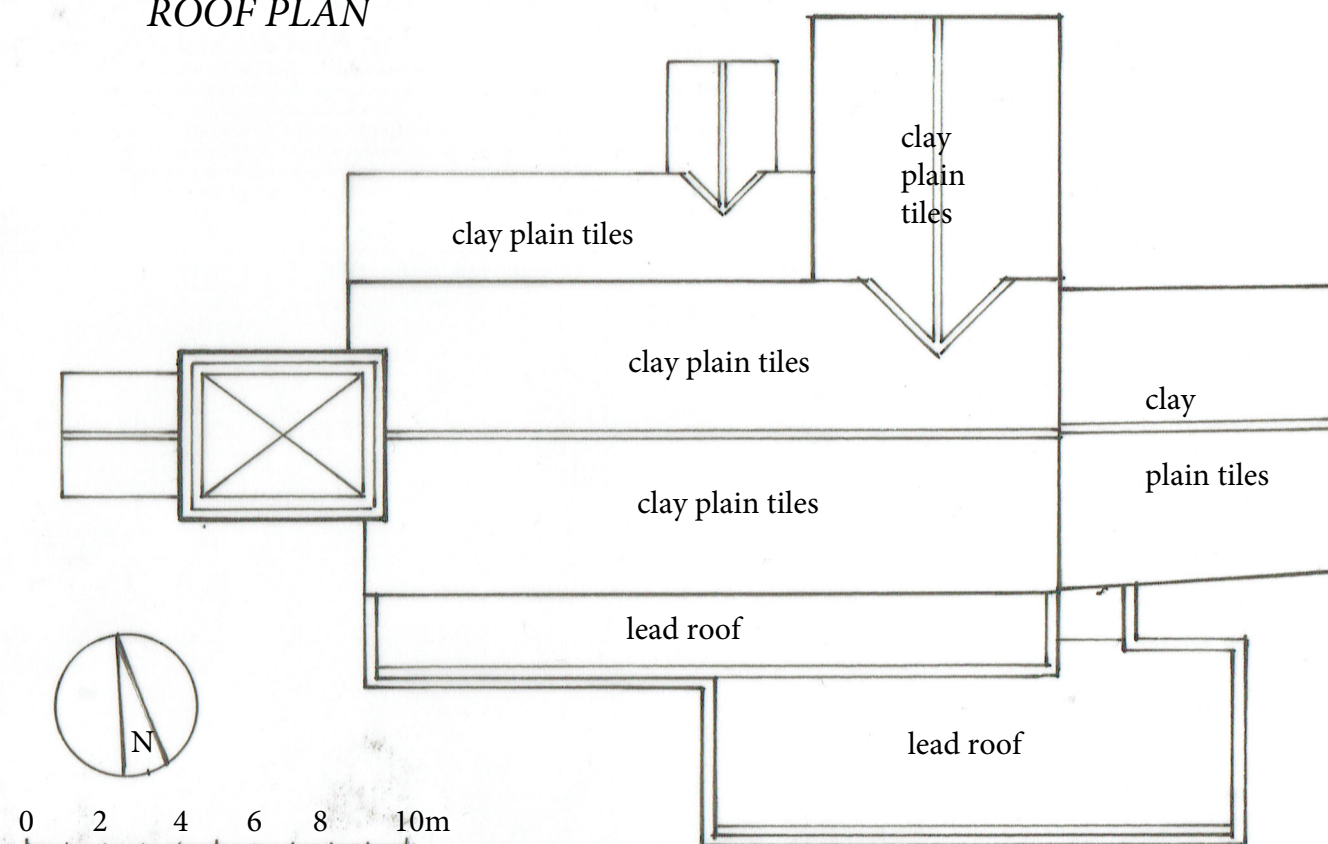

SOUTH ELEVATION

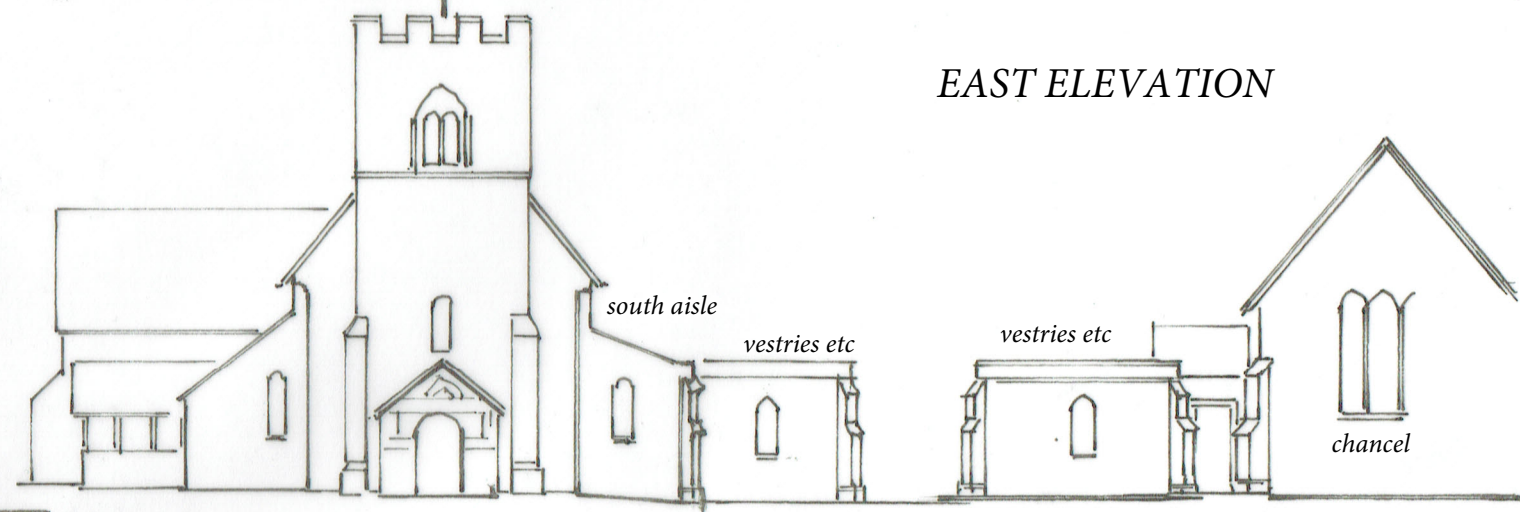

WEST ELEVATION

EAST ELEVATION

THE CHURCH OF ST PETER & ST PAUL
RUSTINGTON, WEST SUSSEX:
PROPOSED PV INSTALLATION
FLOOR & ROOF PLANS, ELEVATIONS

ANDY BURRELL
ARCHITECTURE

169 Western Road
Haywards Heath
West Sussex RH11 6 3LH
Telephone 01444 702708
andy@andyburrellarchitecture.co.uk
www.andyburrellarchitecture.co.uk

1:200
@ A3

2.26

4385/2/02