


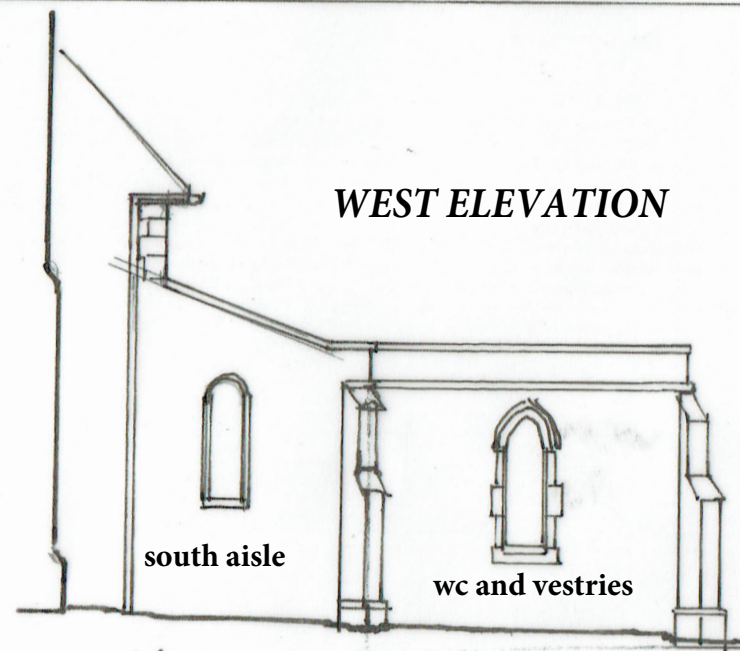


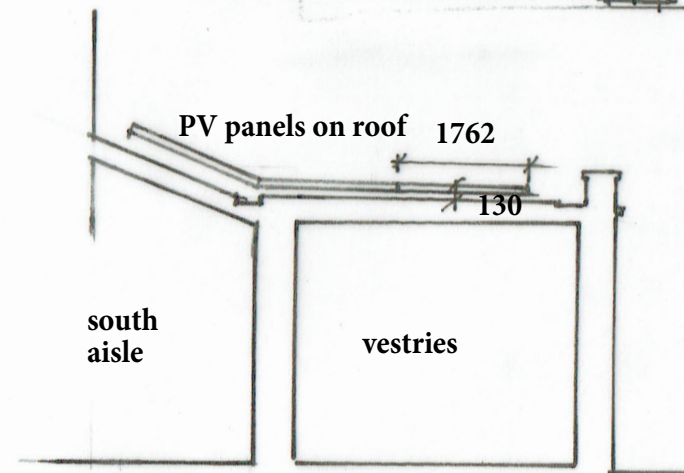

SOUTH ELEVATION

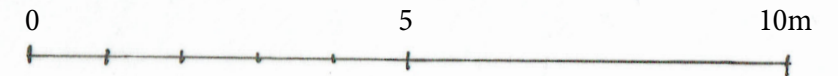

SECTION

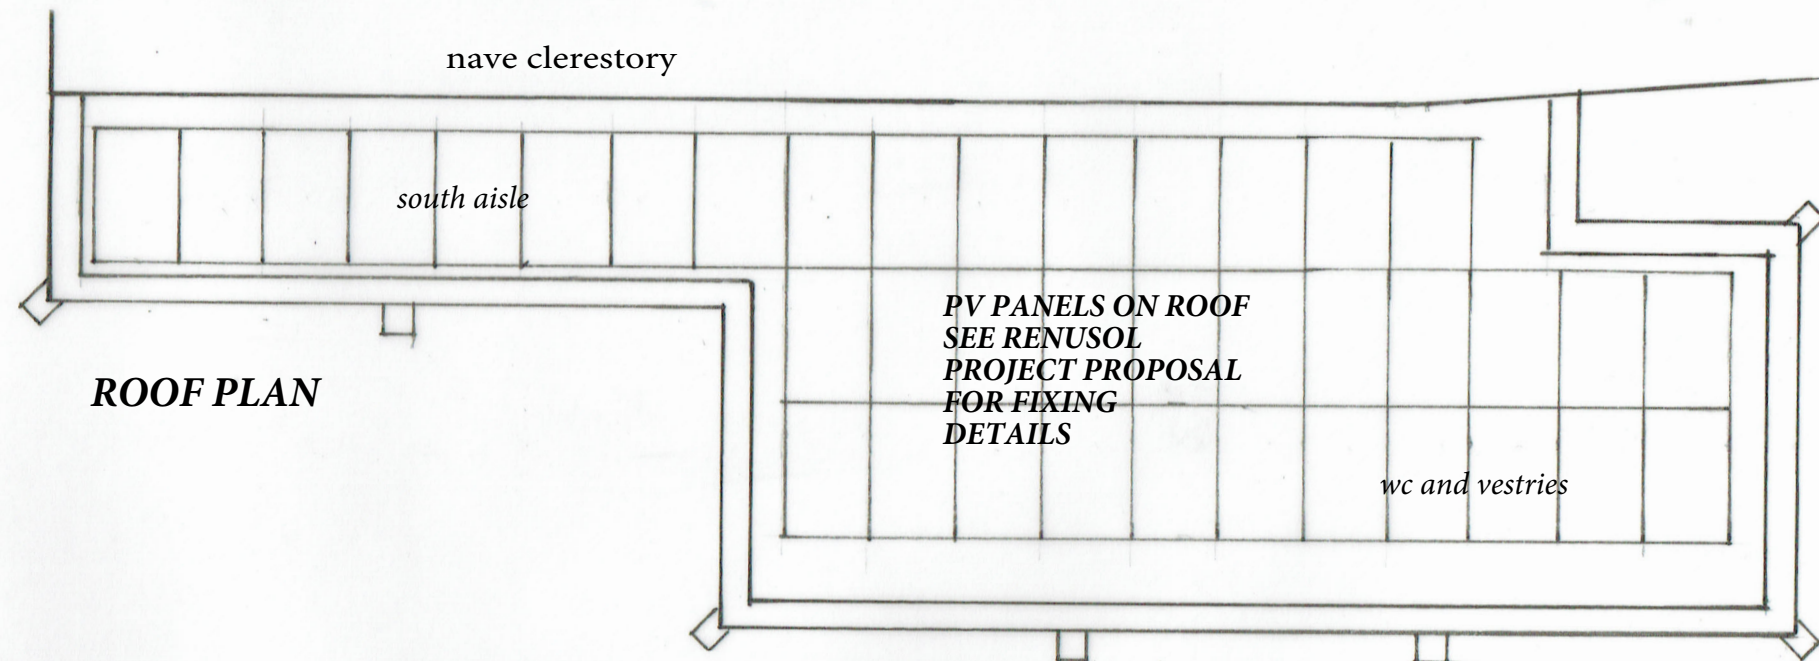

ROOF PLAN



photo of south aisle and vestry roofs
as existing

THE CHURCH OF ST PETER & ST PAUL
RUSTINGTON, WEST SUSSEX:
PROPOSED PV INSTALLATION
ROOF PLAN AND SECTION

ANDY BURRELL
ARCHITECTURE

169 Western Road
Haywards Heath
West Sussex RH16 3LH
Telephone 01444 702708
andy@andyburrellarchitecture.co.uk
www.andyburrellarchitecture.co.uk

1:100
@ A3

2.26

4385/2/03