


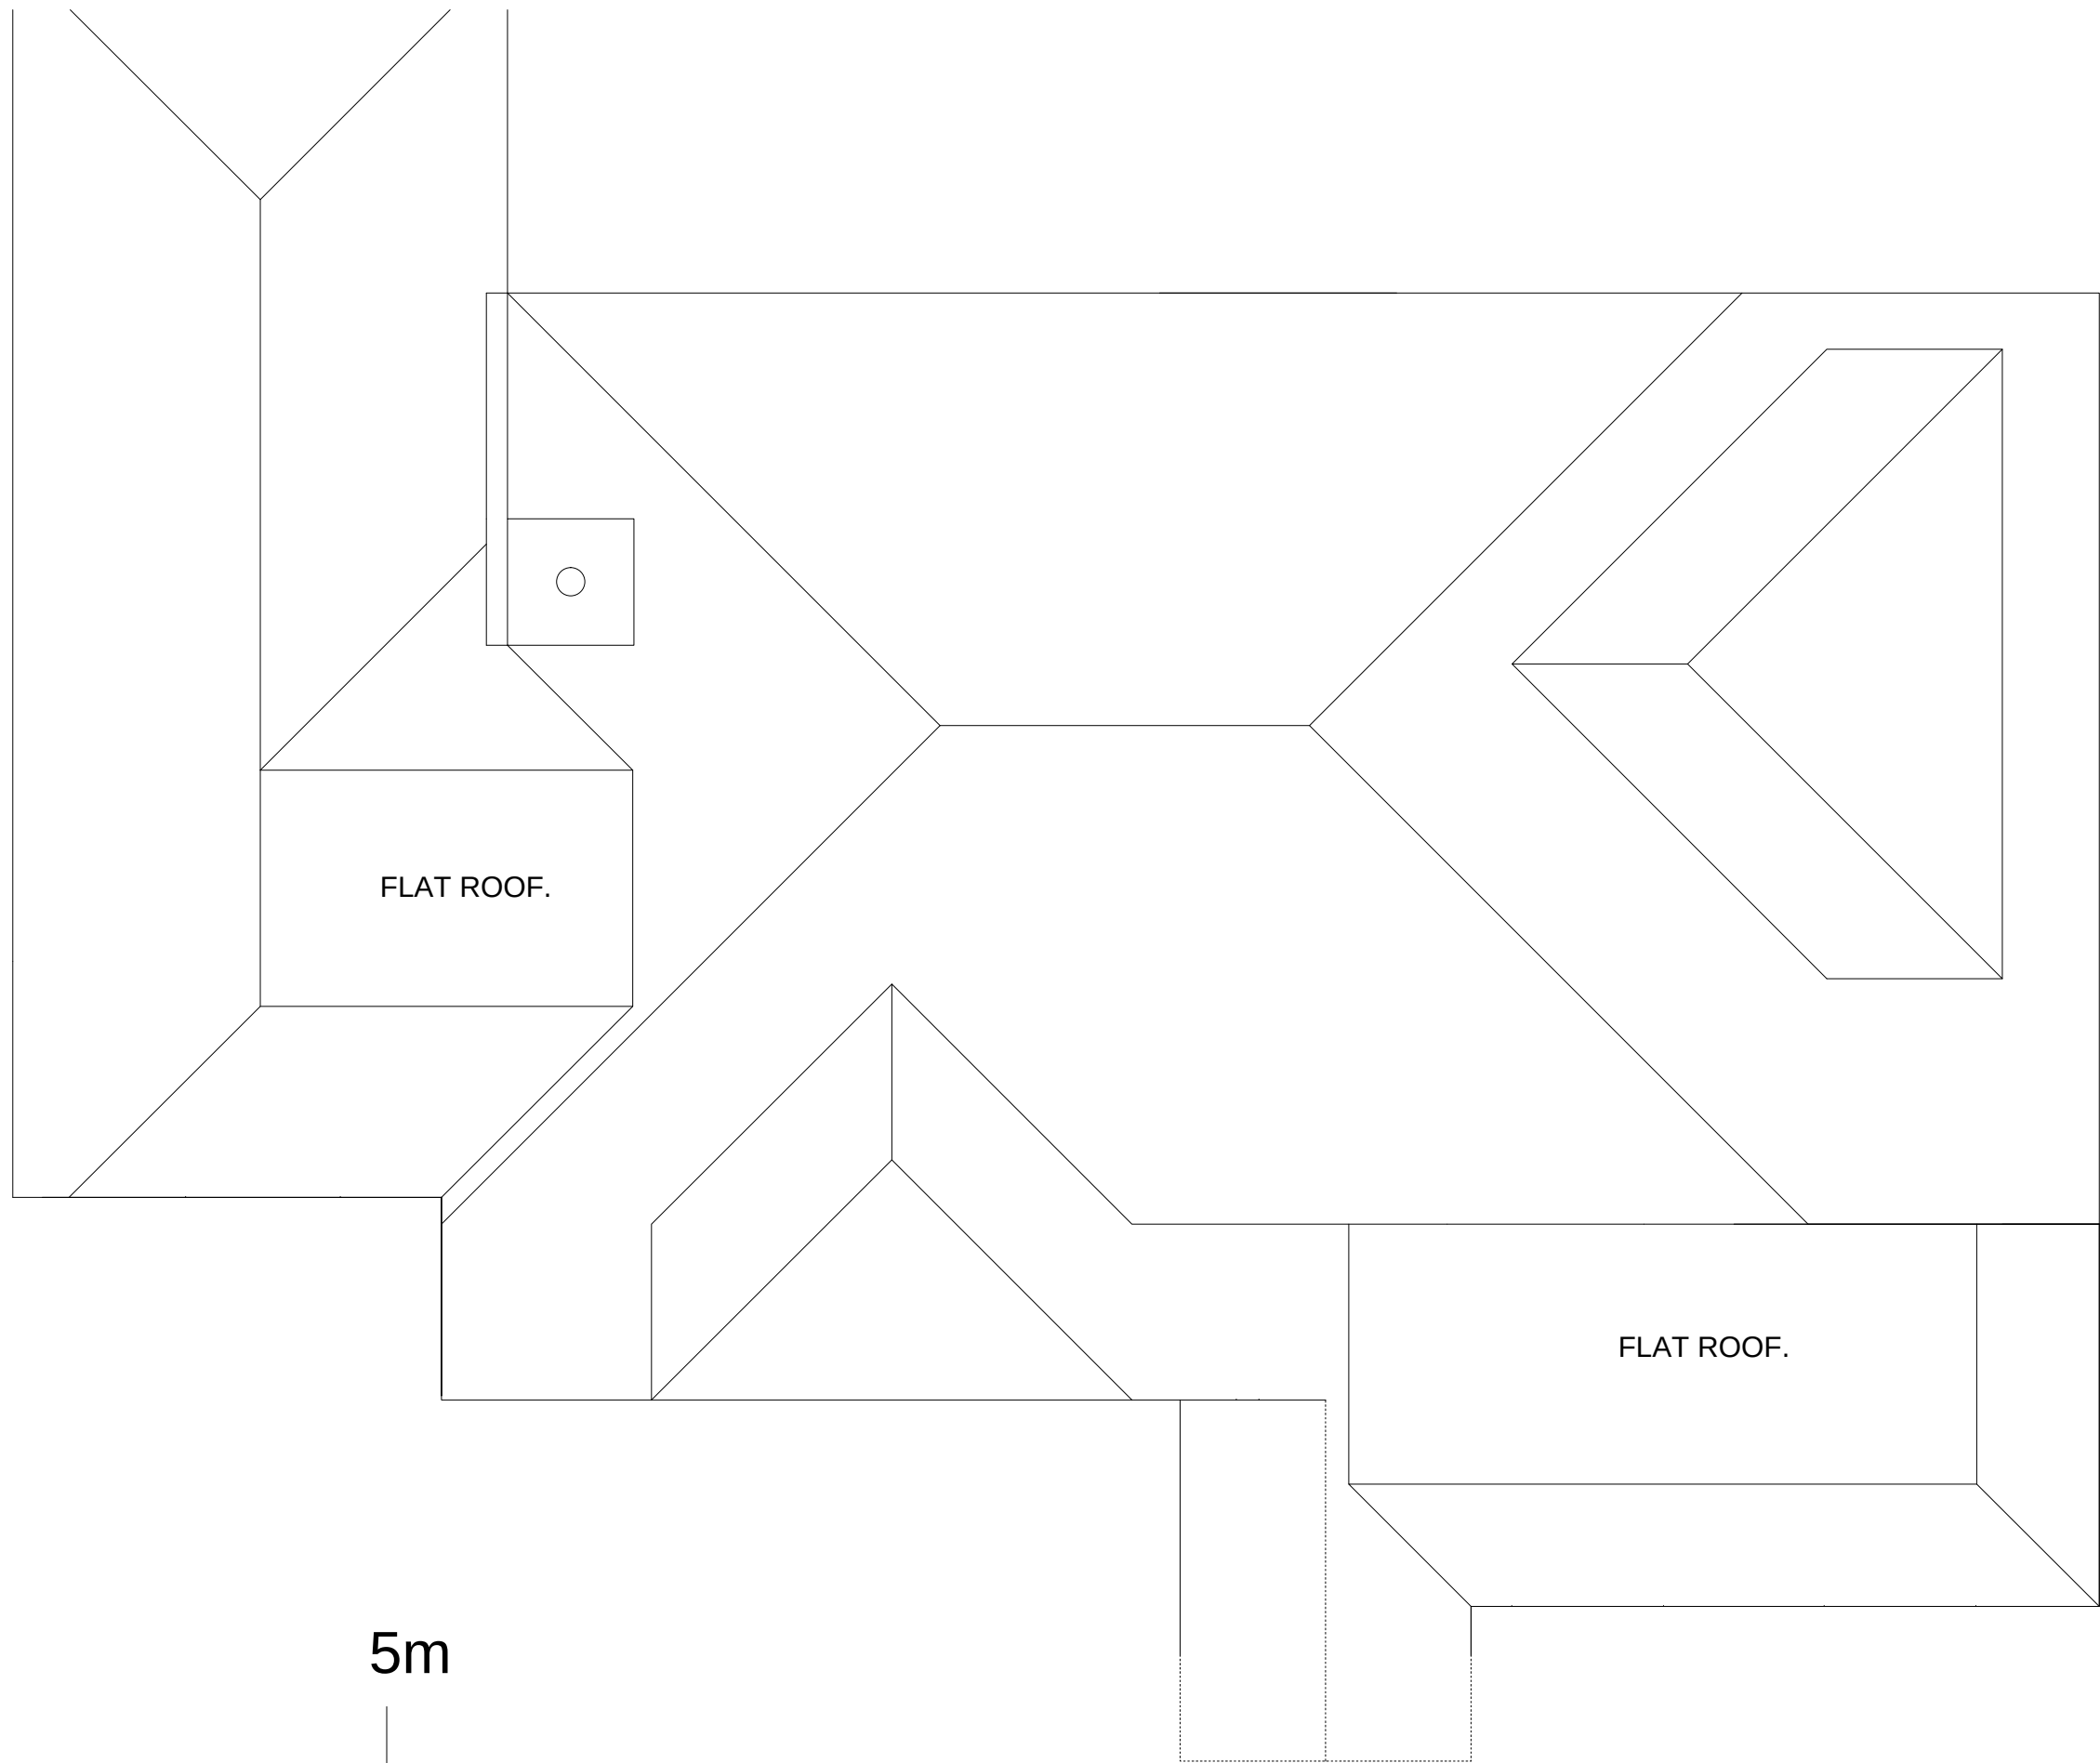

Michael Pearce & Associates Ltd
Chartered Surveyors - Architectural Consultants
3 West Ridings. East Preston. West Sussex. BN16 2TD

Tel 01903 786839
Mob 07812 195560
e-mail:michael@mpa-surveyors.co.uk

EXTENSIONS
37 SEA AVENUE, RUSTINGTON. BN16 2DQ.

DRW NO 8 SCALE 1/50
PROPOSED ROOF PLAN