
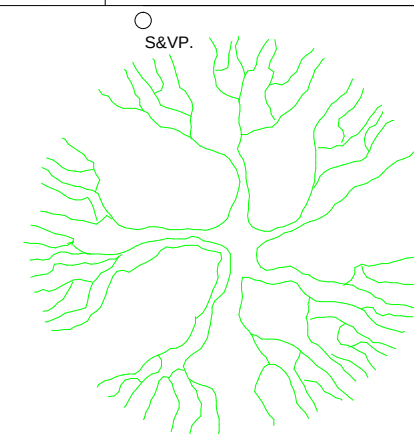


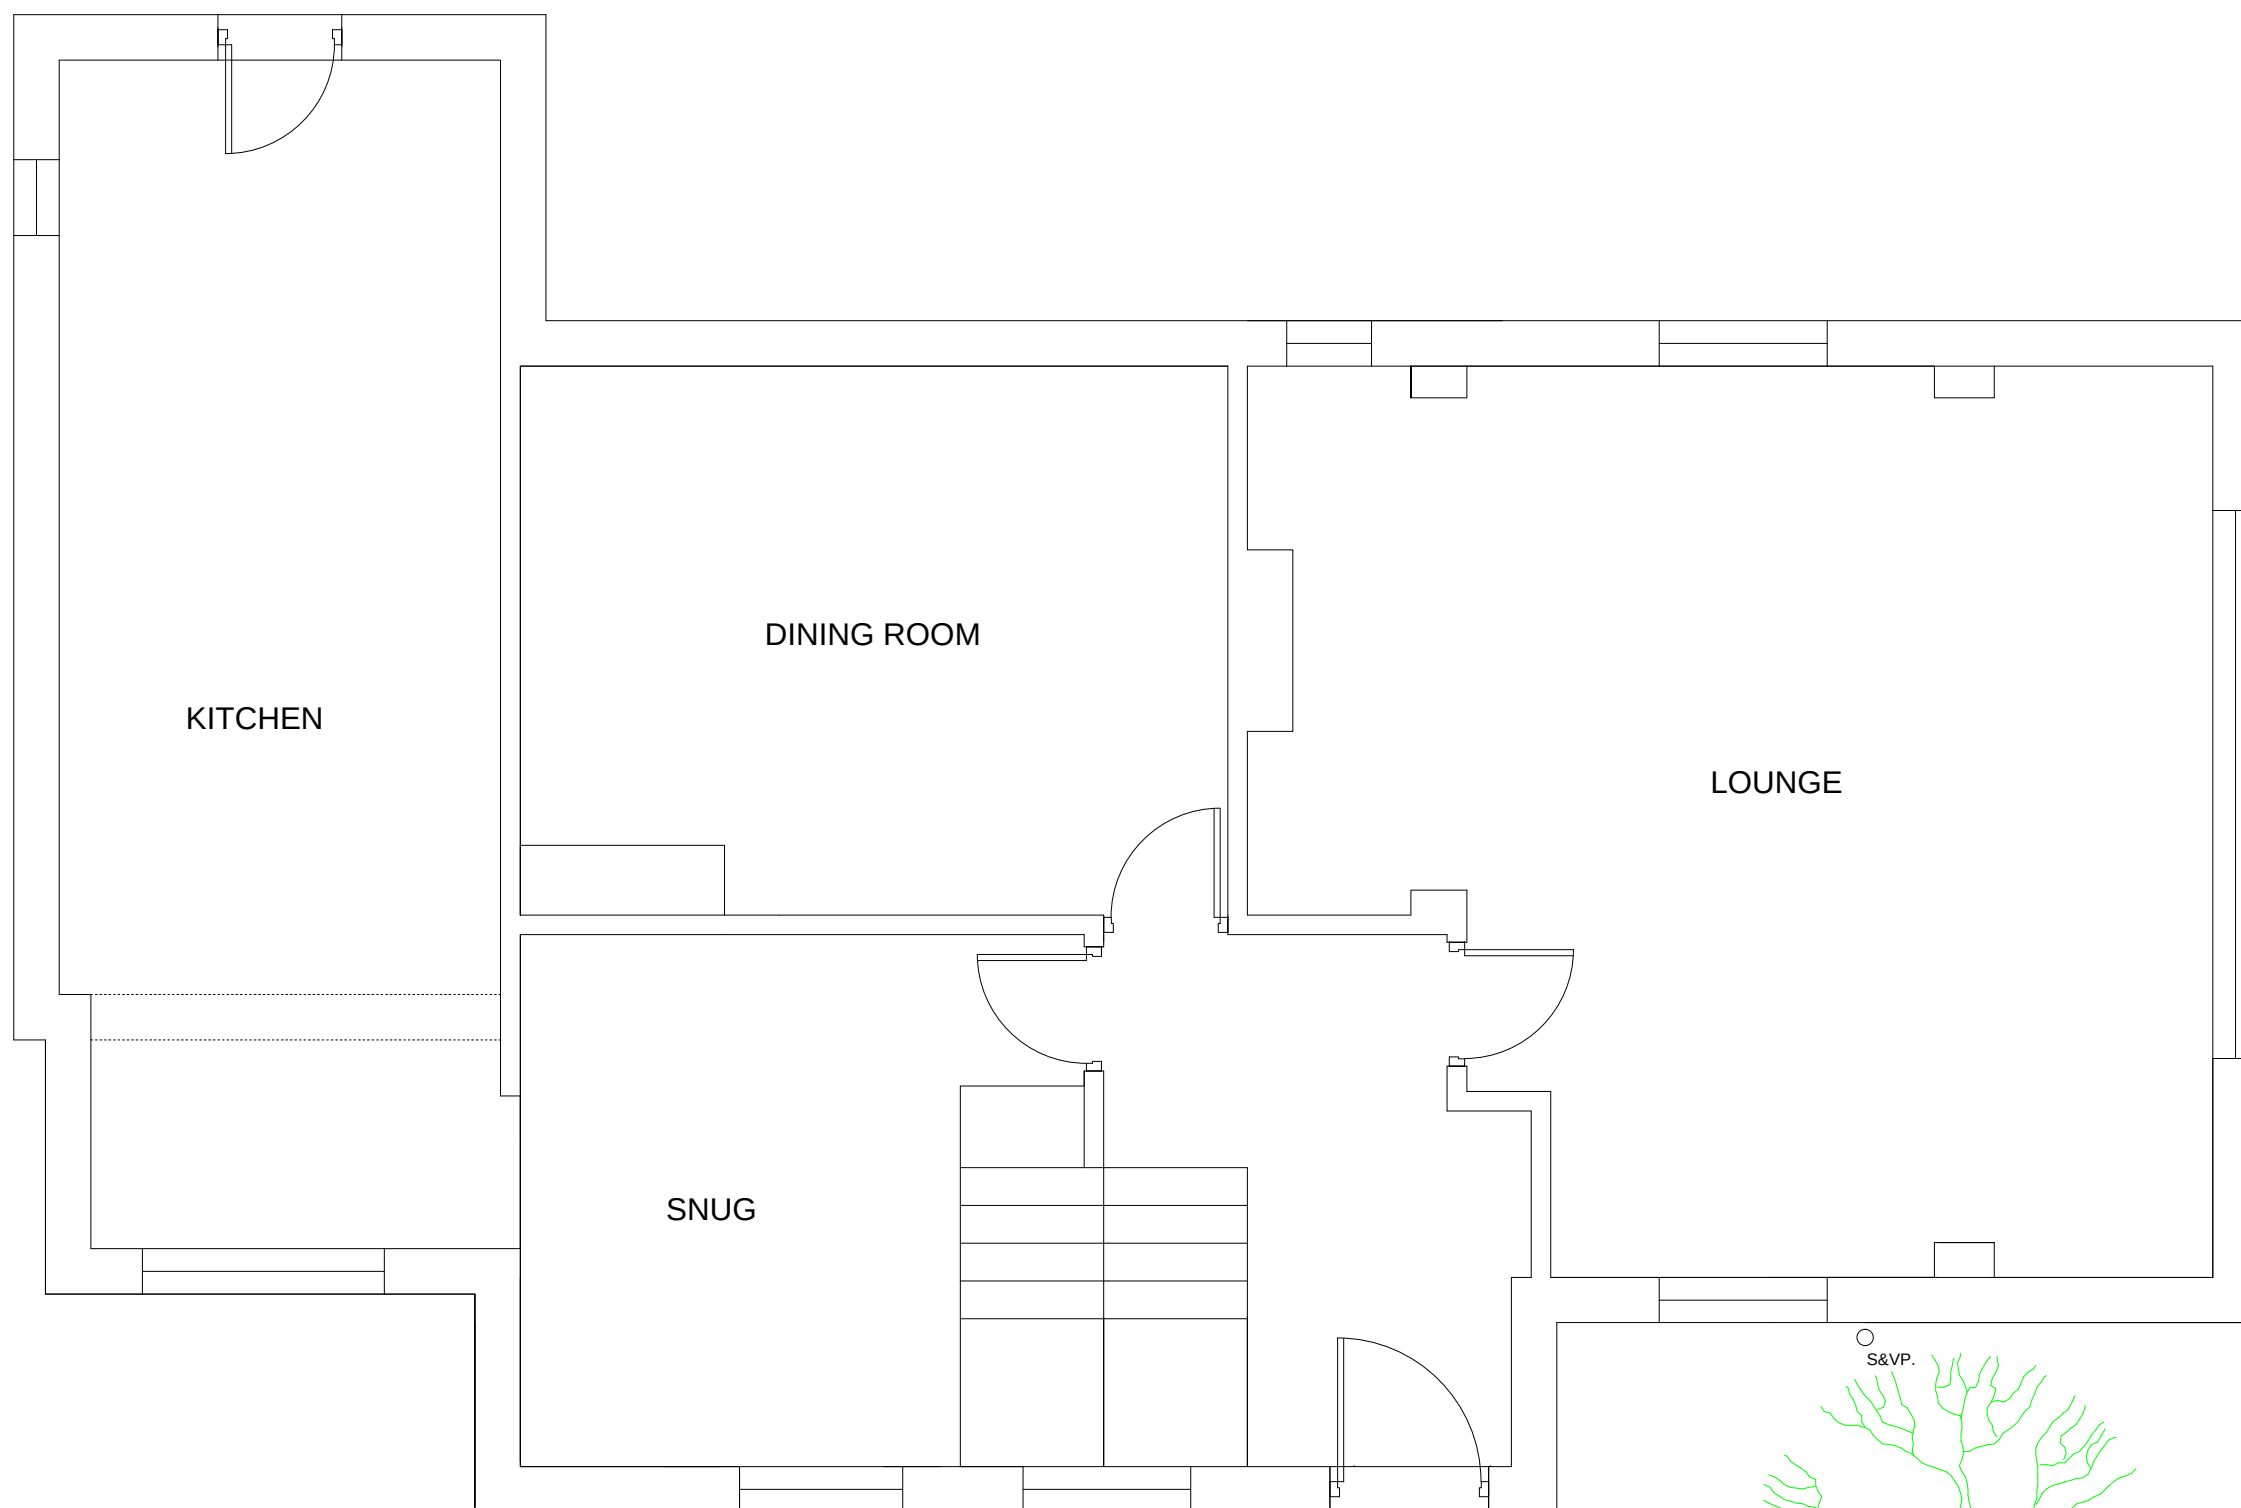

T1 - MAGNOLIA TREE
TO BE REMOVED.

HEIGHT 5M
GIRTH 250MM.

Scale
0

5m



Michael Pearce & Associates Ltd
Chartered Surveyors - Architectural Consultants
3 West Ridings. East Preston. West Sussex. BN16 2TD

Tel 01903 786839
Mob 07812 195560
e-mail:michael@mpa-surveyors.co.uk

EXTENSIONS
37 SEA AVENUE, RUSTINGTON. BN16 2DQ.

DRW NO 1a SCALE 1/50
EXISTING GROUND FLOOR PLAN