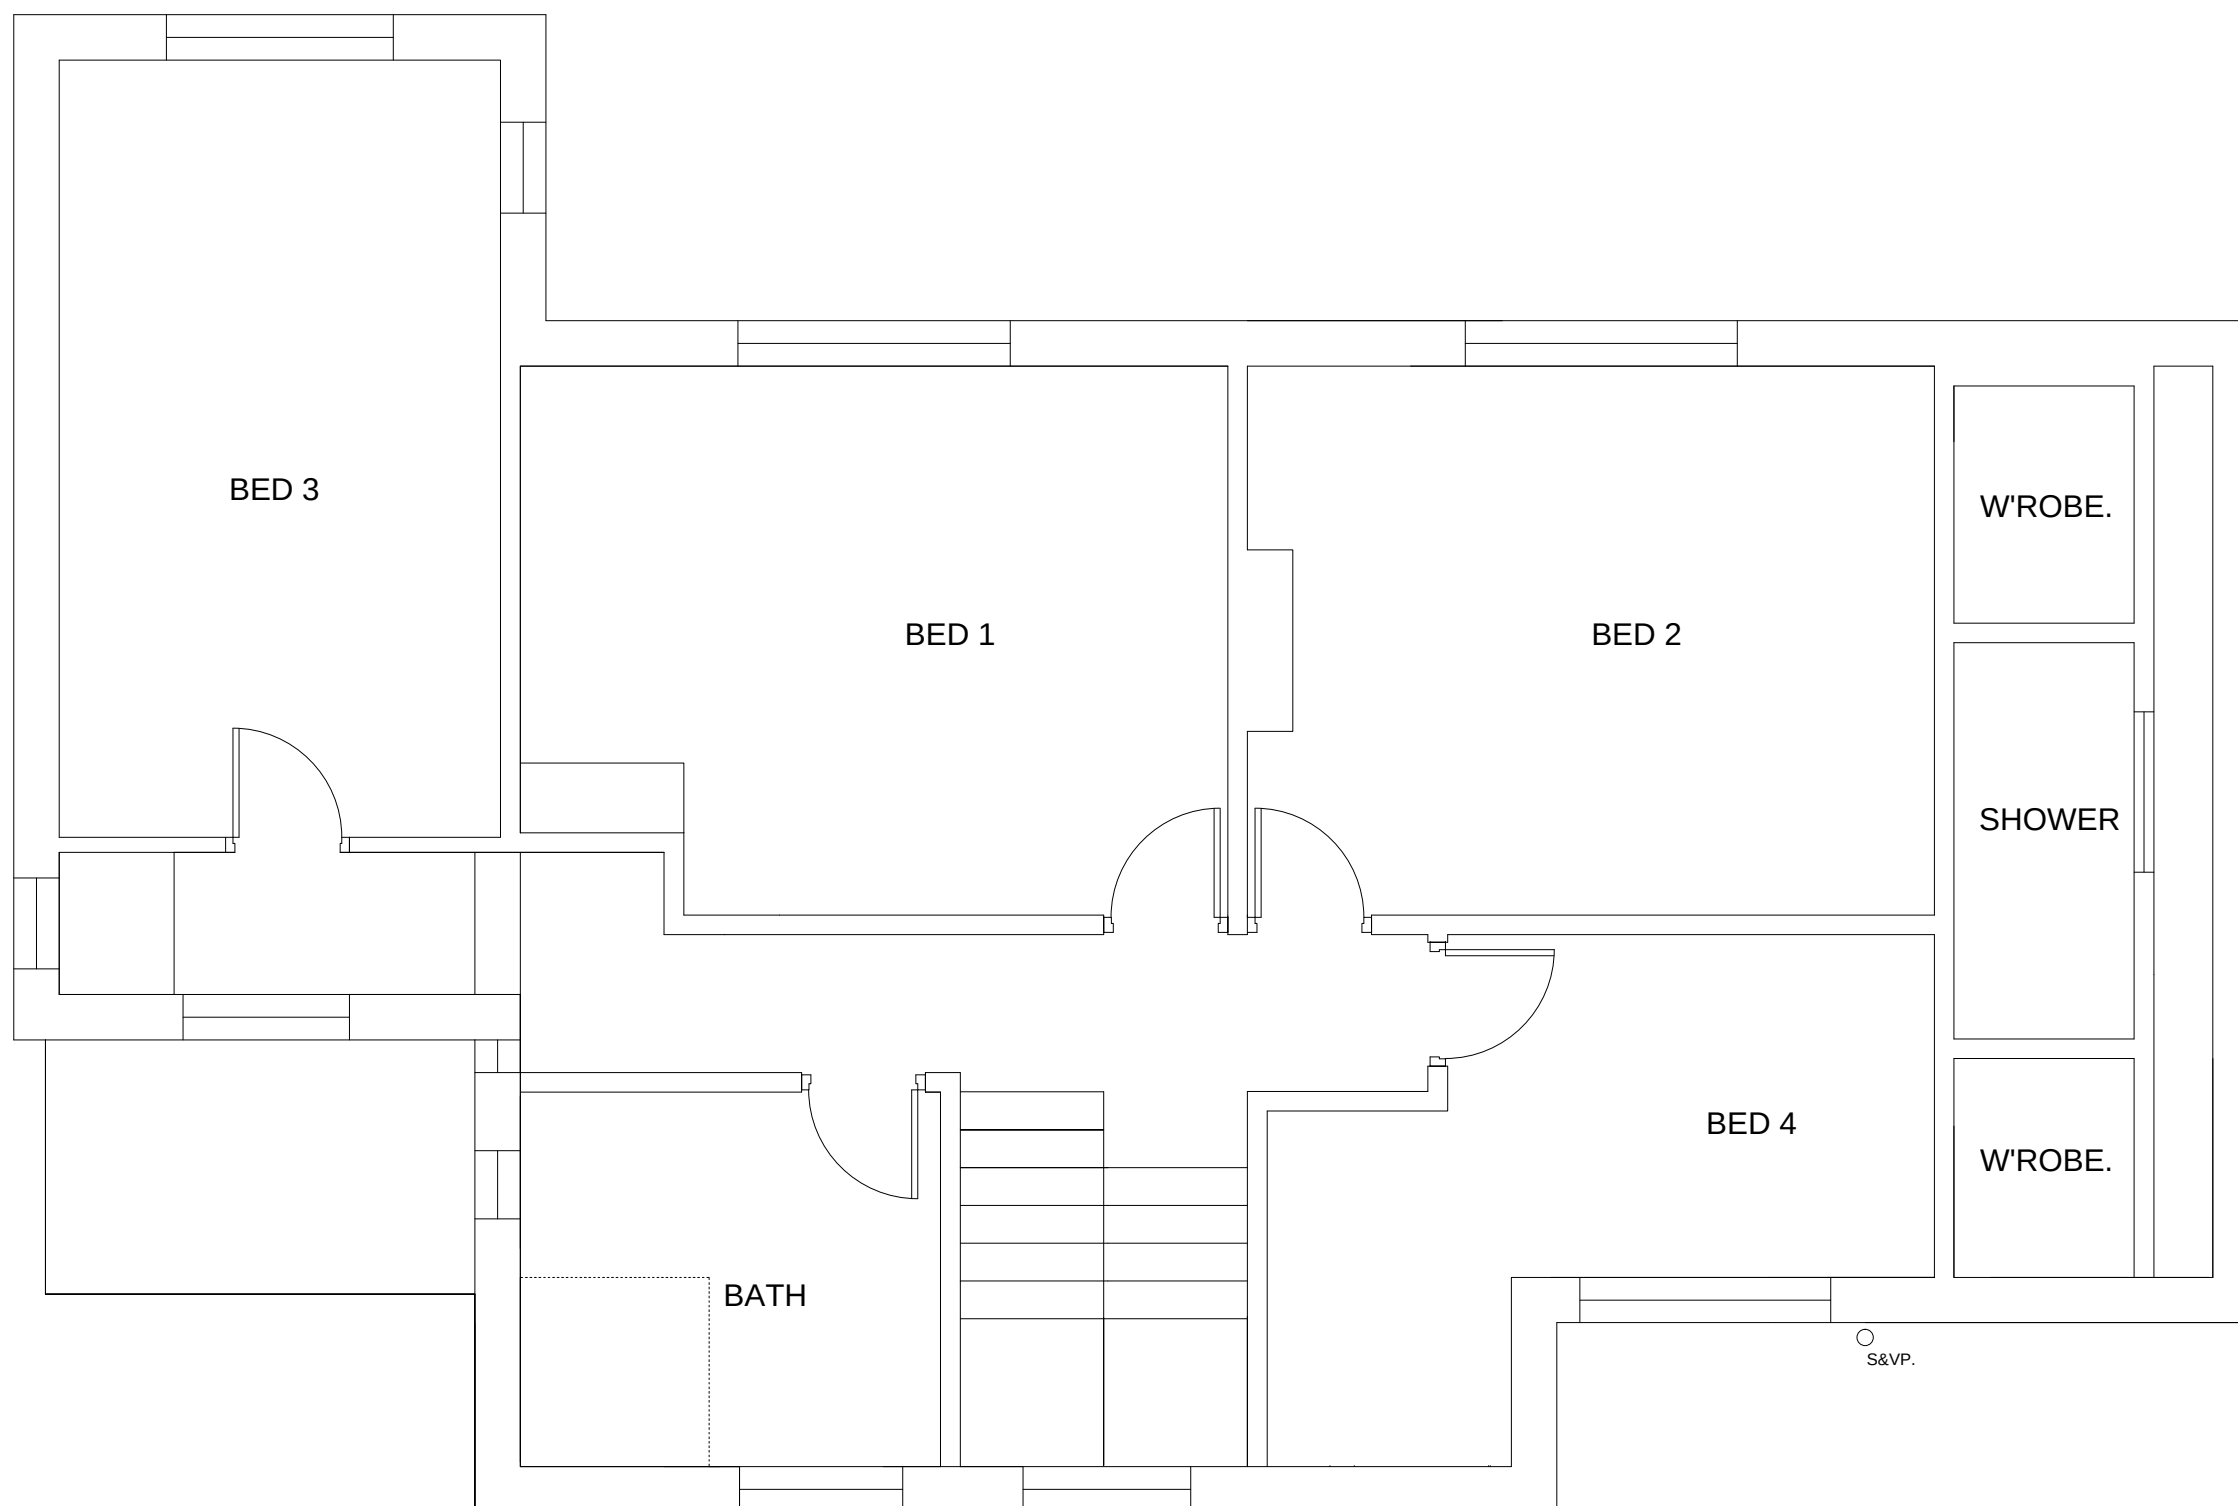


Michael Pearce & Associates Ltd
Chartered Surveyors - Architectural Consultants
3 West Ridings. East Preston. West Sussex. BN16 2TD

Tel 01903 786839
Mob 07812 195560
e-mail:michael@mpa-surveyors.co.uk

EXTENSIONS
 37 SEA AVENUE, RUSTINGTON. BN16 2DQ.

DRW NO 3a SCALE 1/50
EXISTING FIRST FLOOR PLAN