


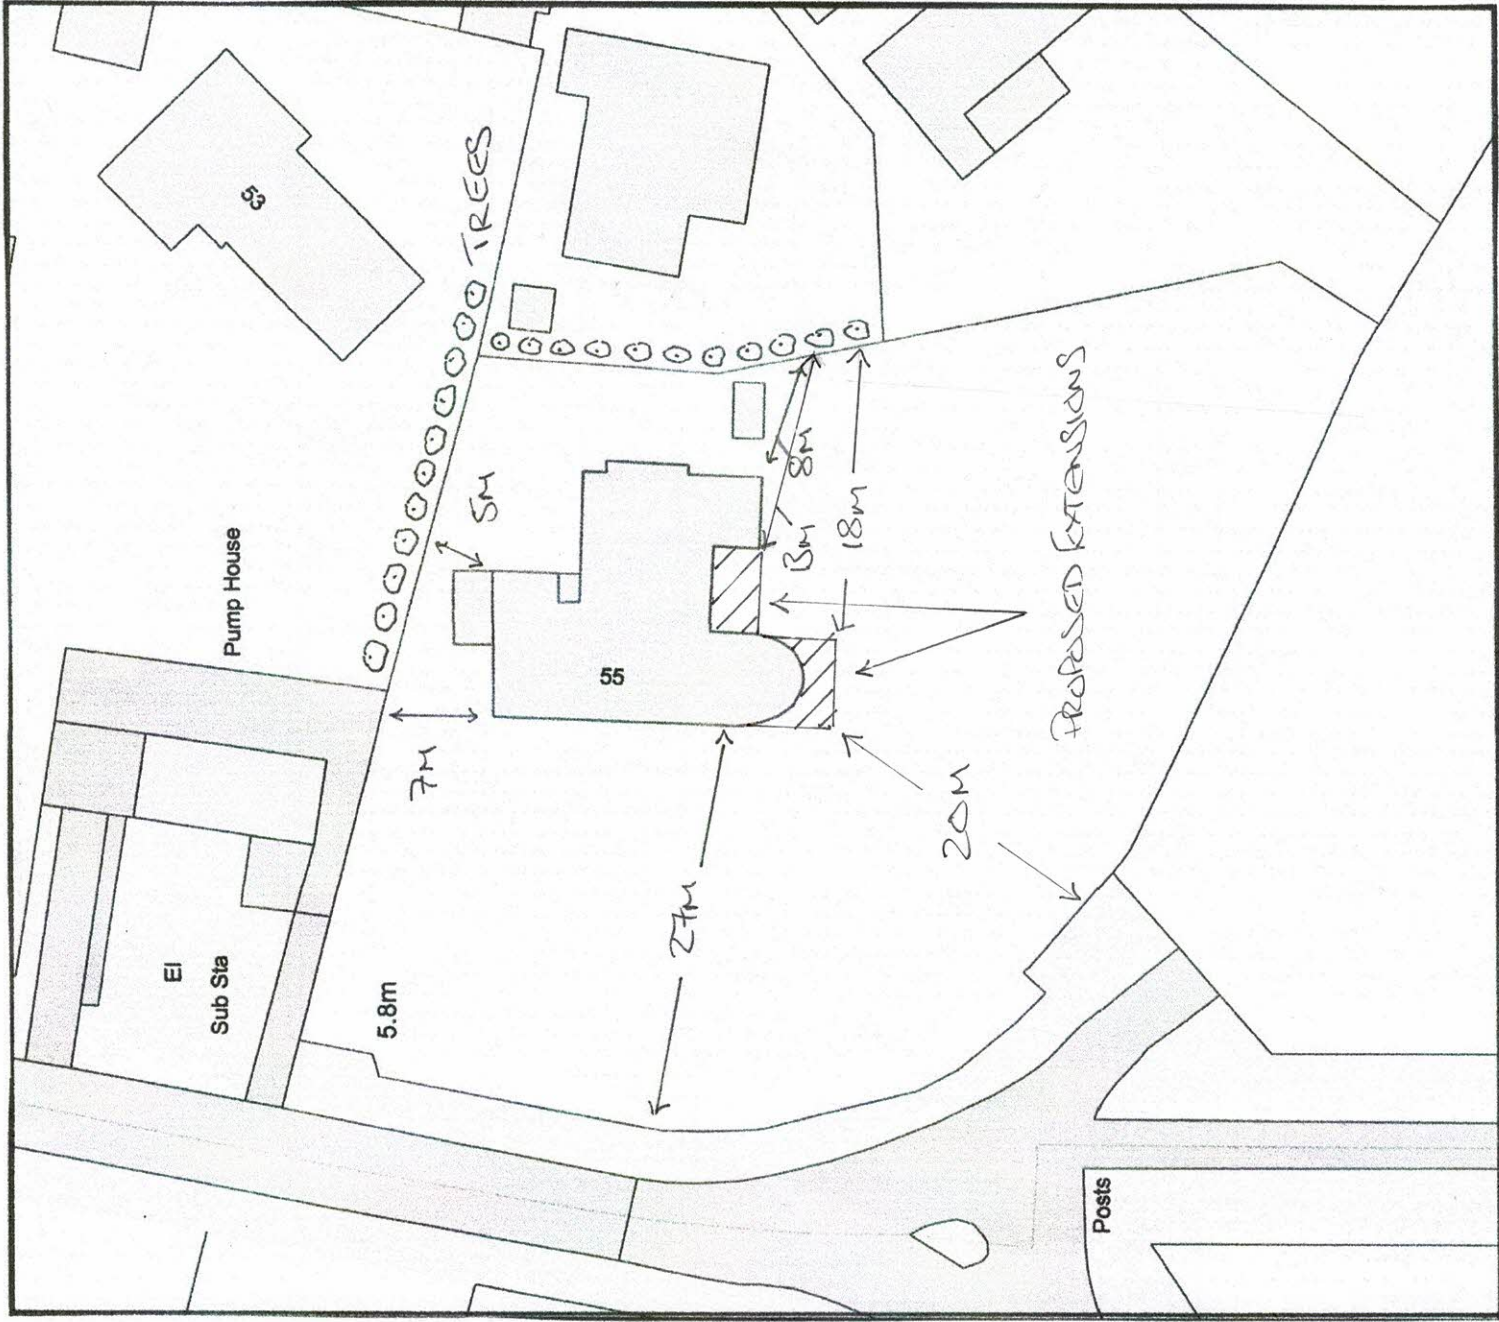

BLOCK PLAN 1:500



LOCATION PLAN 1:1250



This drawing is for the purpose of planning and building control. Do not scale from this drawing for construction. The builder is responsible for checking on site all dimensions and relevant information prior to the commencement of work

PLAN2BUILDSUSSEX.CO.UK

Mr. & Mrs. Hennings  
Sesamee 55 Pigeonhouse Lane  
Rustington, West Sussex BN16 2BQ  
BLOCK & LOCATION PLANS  
Date: Nov 2020 Dwg.no. BL. & LOC. 01