



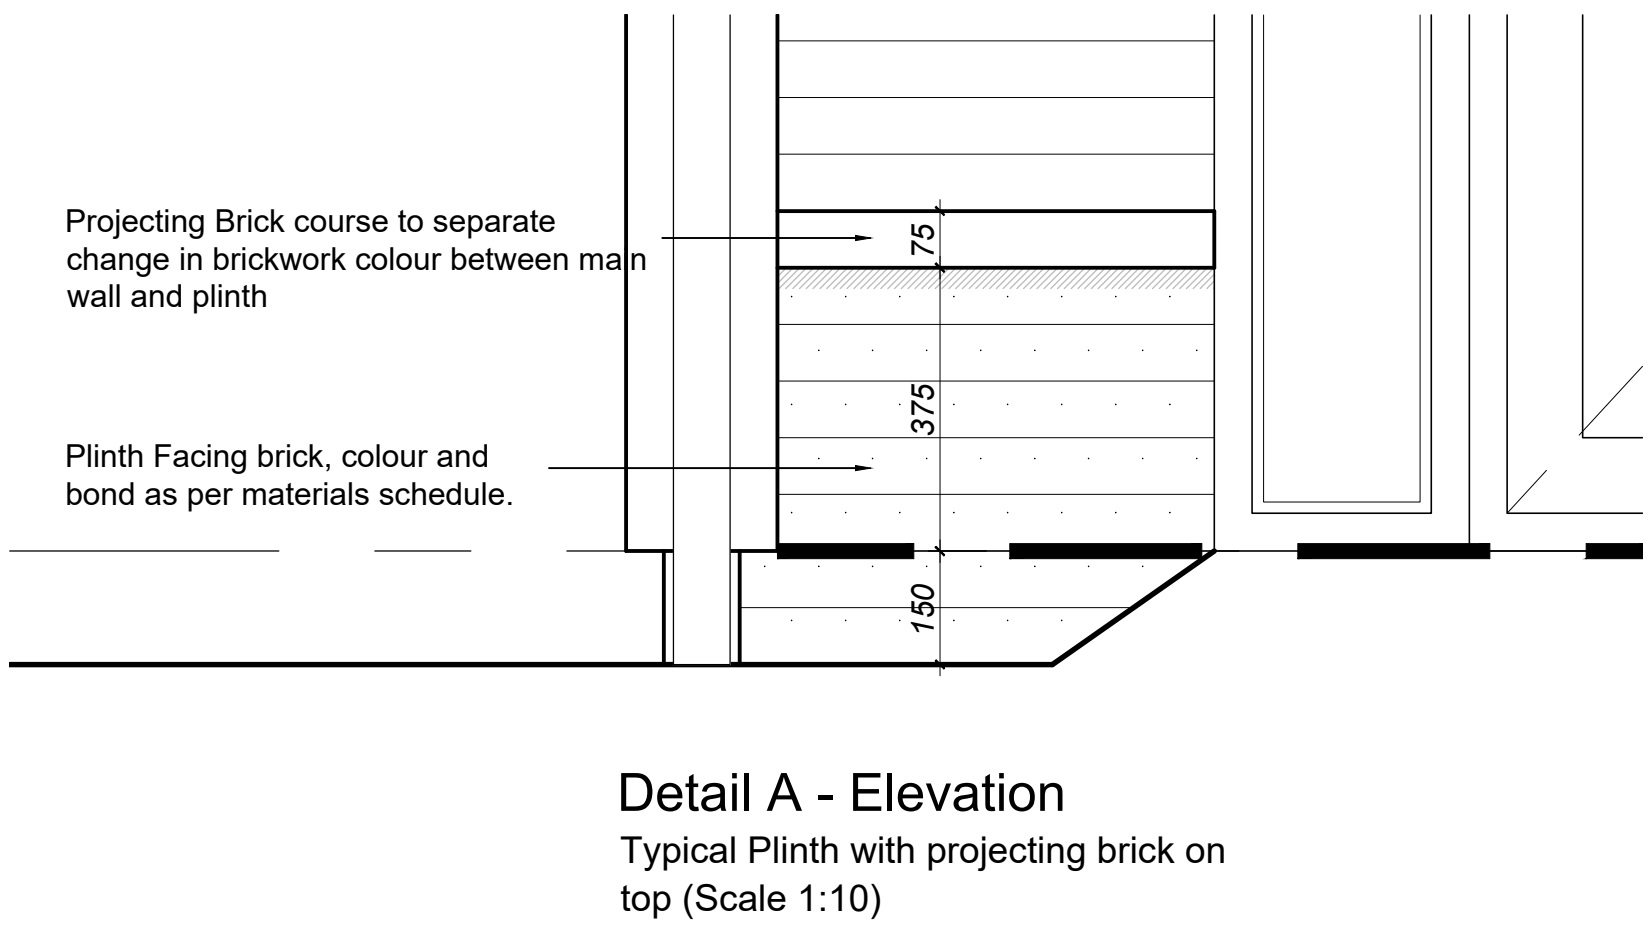


Client

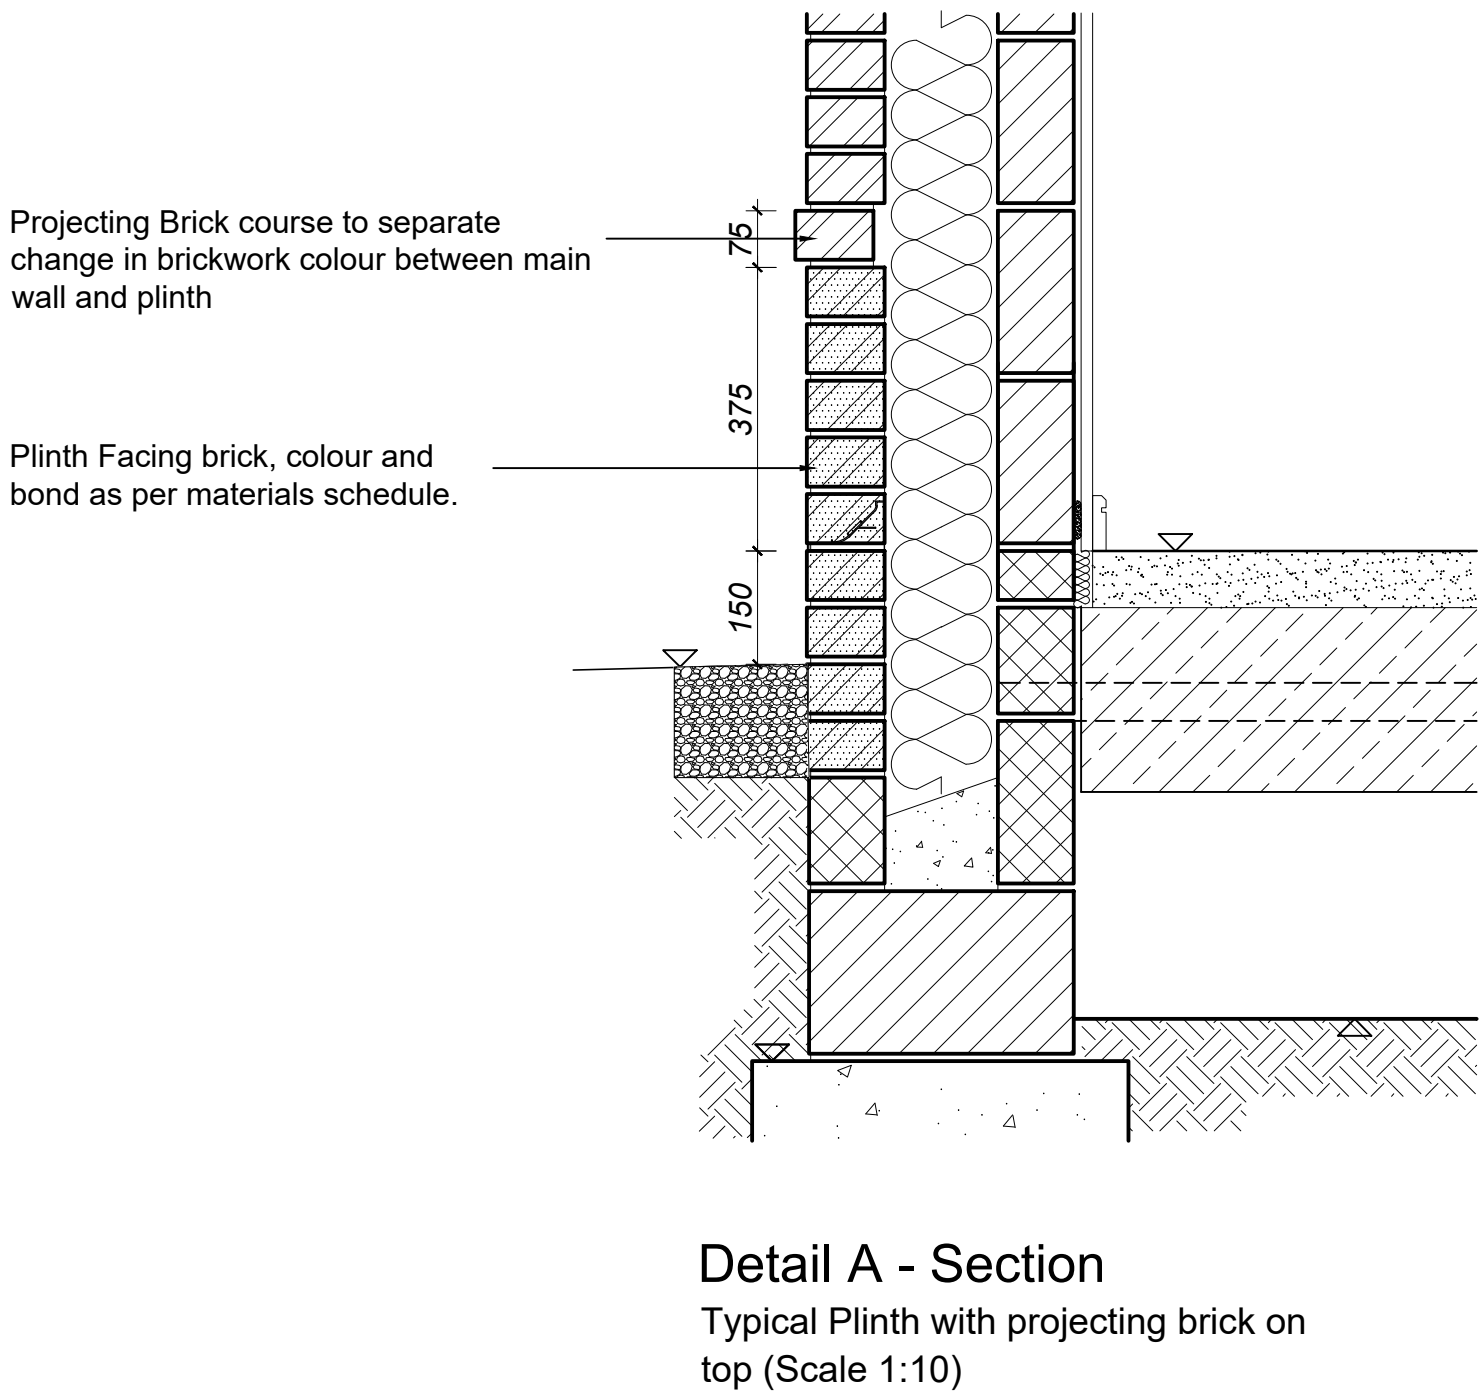


MILLWOOD
designer homes limited
Part of Places for People


Scale 1:100

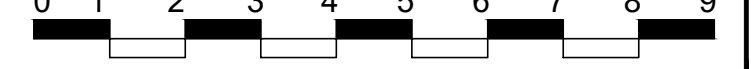

Scale 1:50

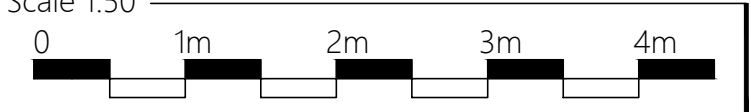


Scale 1:10

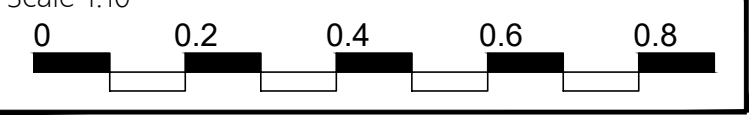

© THIS DRAWING IS THE COPYRIGHT OF SHEPHERD ANGELO ARCHITECTURE AND MUST NOT BE REPRODUCED WITHOUT PERMISSION-DO NOT SCALE FROM THIS DRAWING

Drawing Status

PRELIMINARY			
-	-	-	-
-	-	-	-
-	-	-	-
-	-	-	-
-	-	-	-
-	-	-	-
P1	11-02-22	Preliminary Issue	AS
Rev	Date	Revision Note	Initial

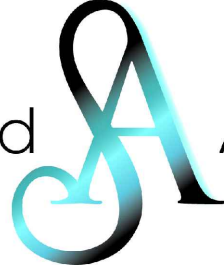

Shepherd Angelo
ARCHITECTURE

57 Crown Street . Brentwood . Essex . CM14 4BD
+44 (0) 1277 261293 . enquires@shepherd-angelo.co.uk
www.shepherd-angelo.co.uk

Project

Rustington Convalescent Home
Sea Road, Rustington

Drawing Title

Composite drawing indicating typical plinth arrangement

Scale & Date

1:100 / 1:50 / 1:10 @ A1 10-02-2022

Drawn & Checked

KD AS

Drawing Number Revision Number

P387_A_113 P1