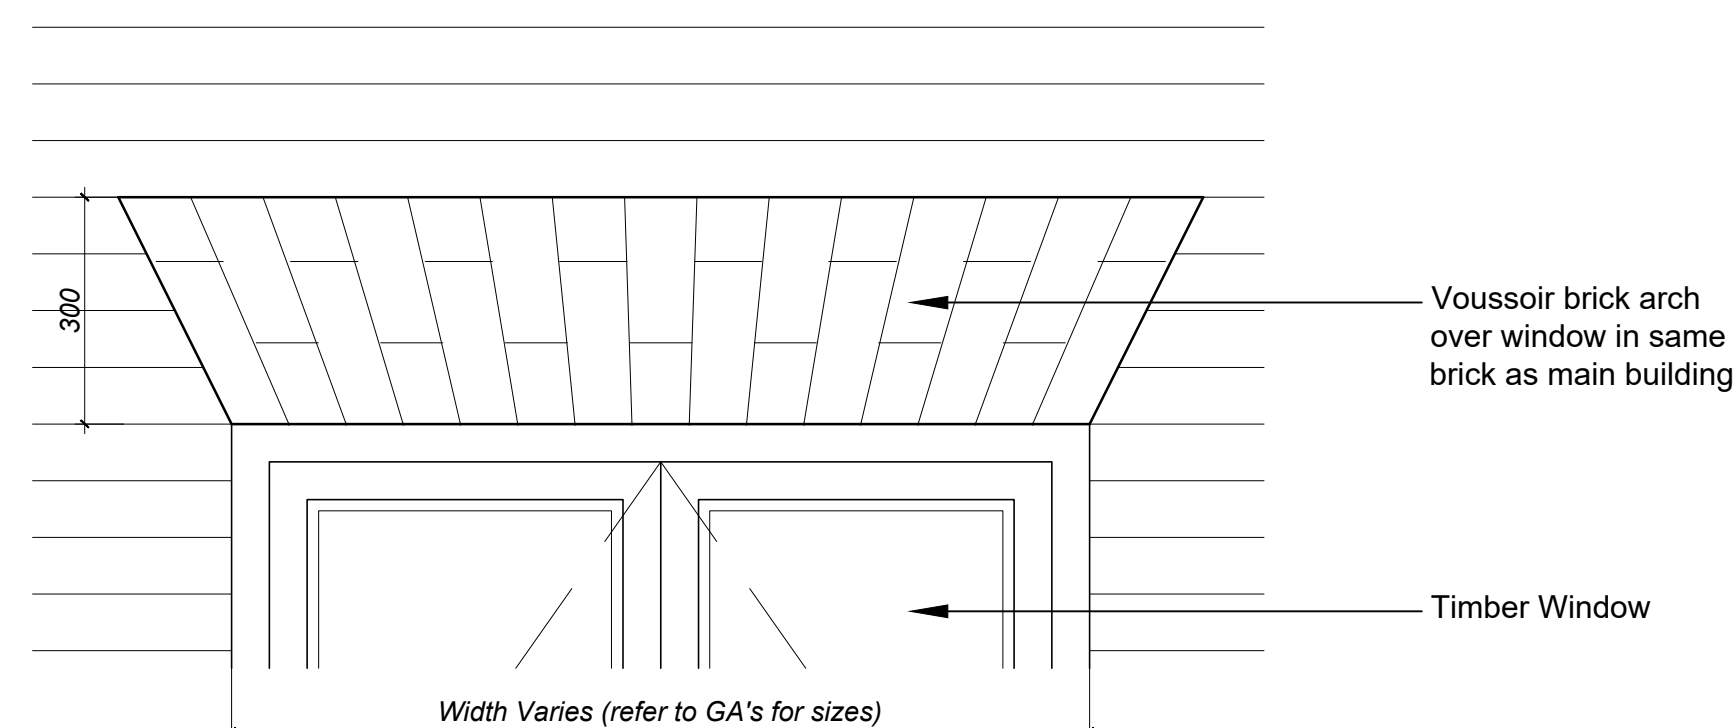
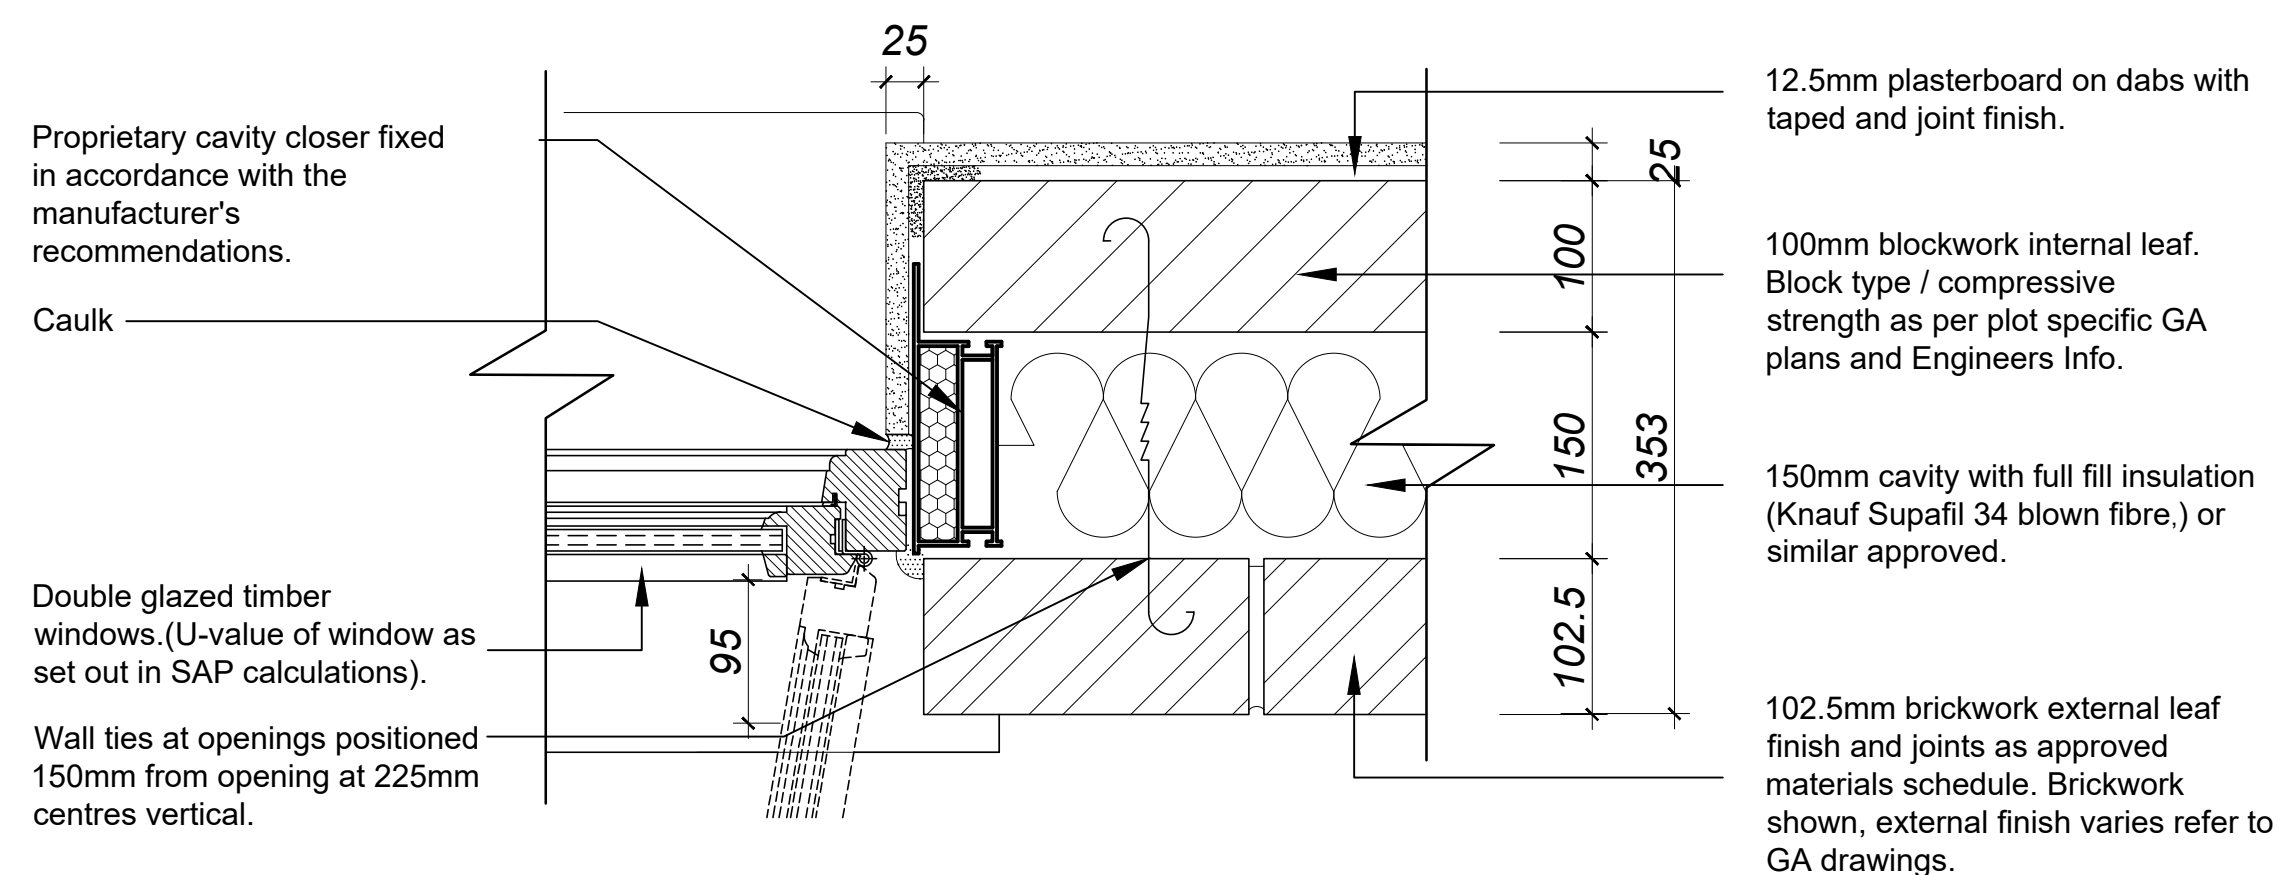
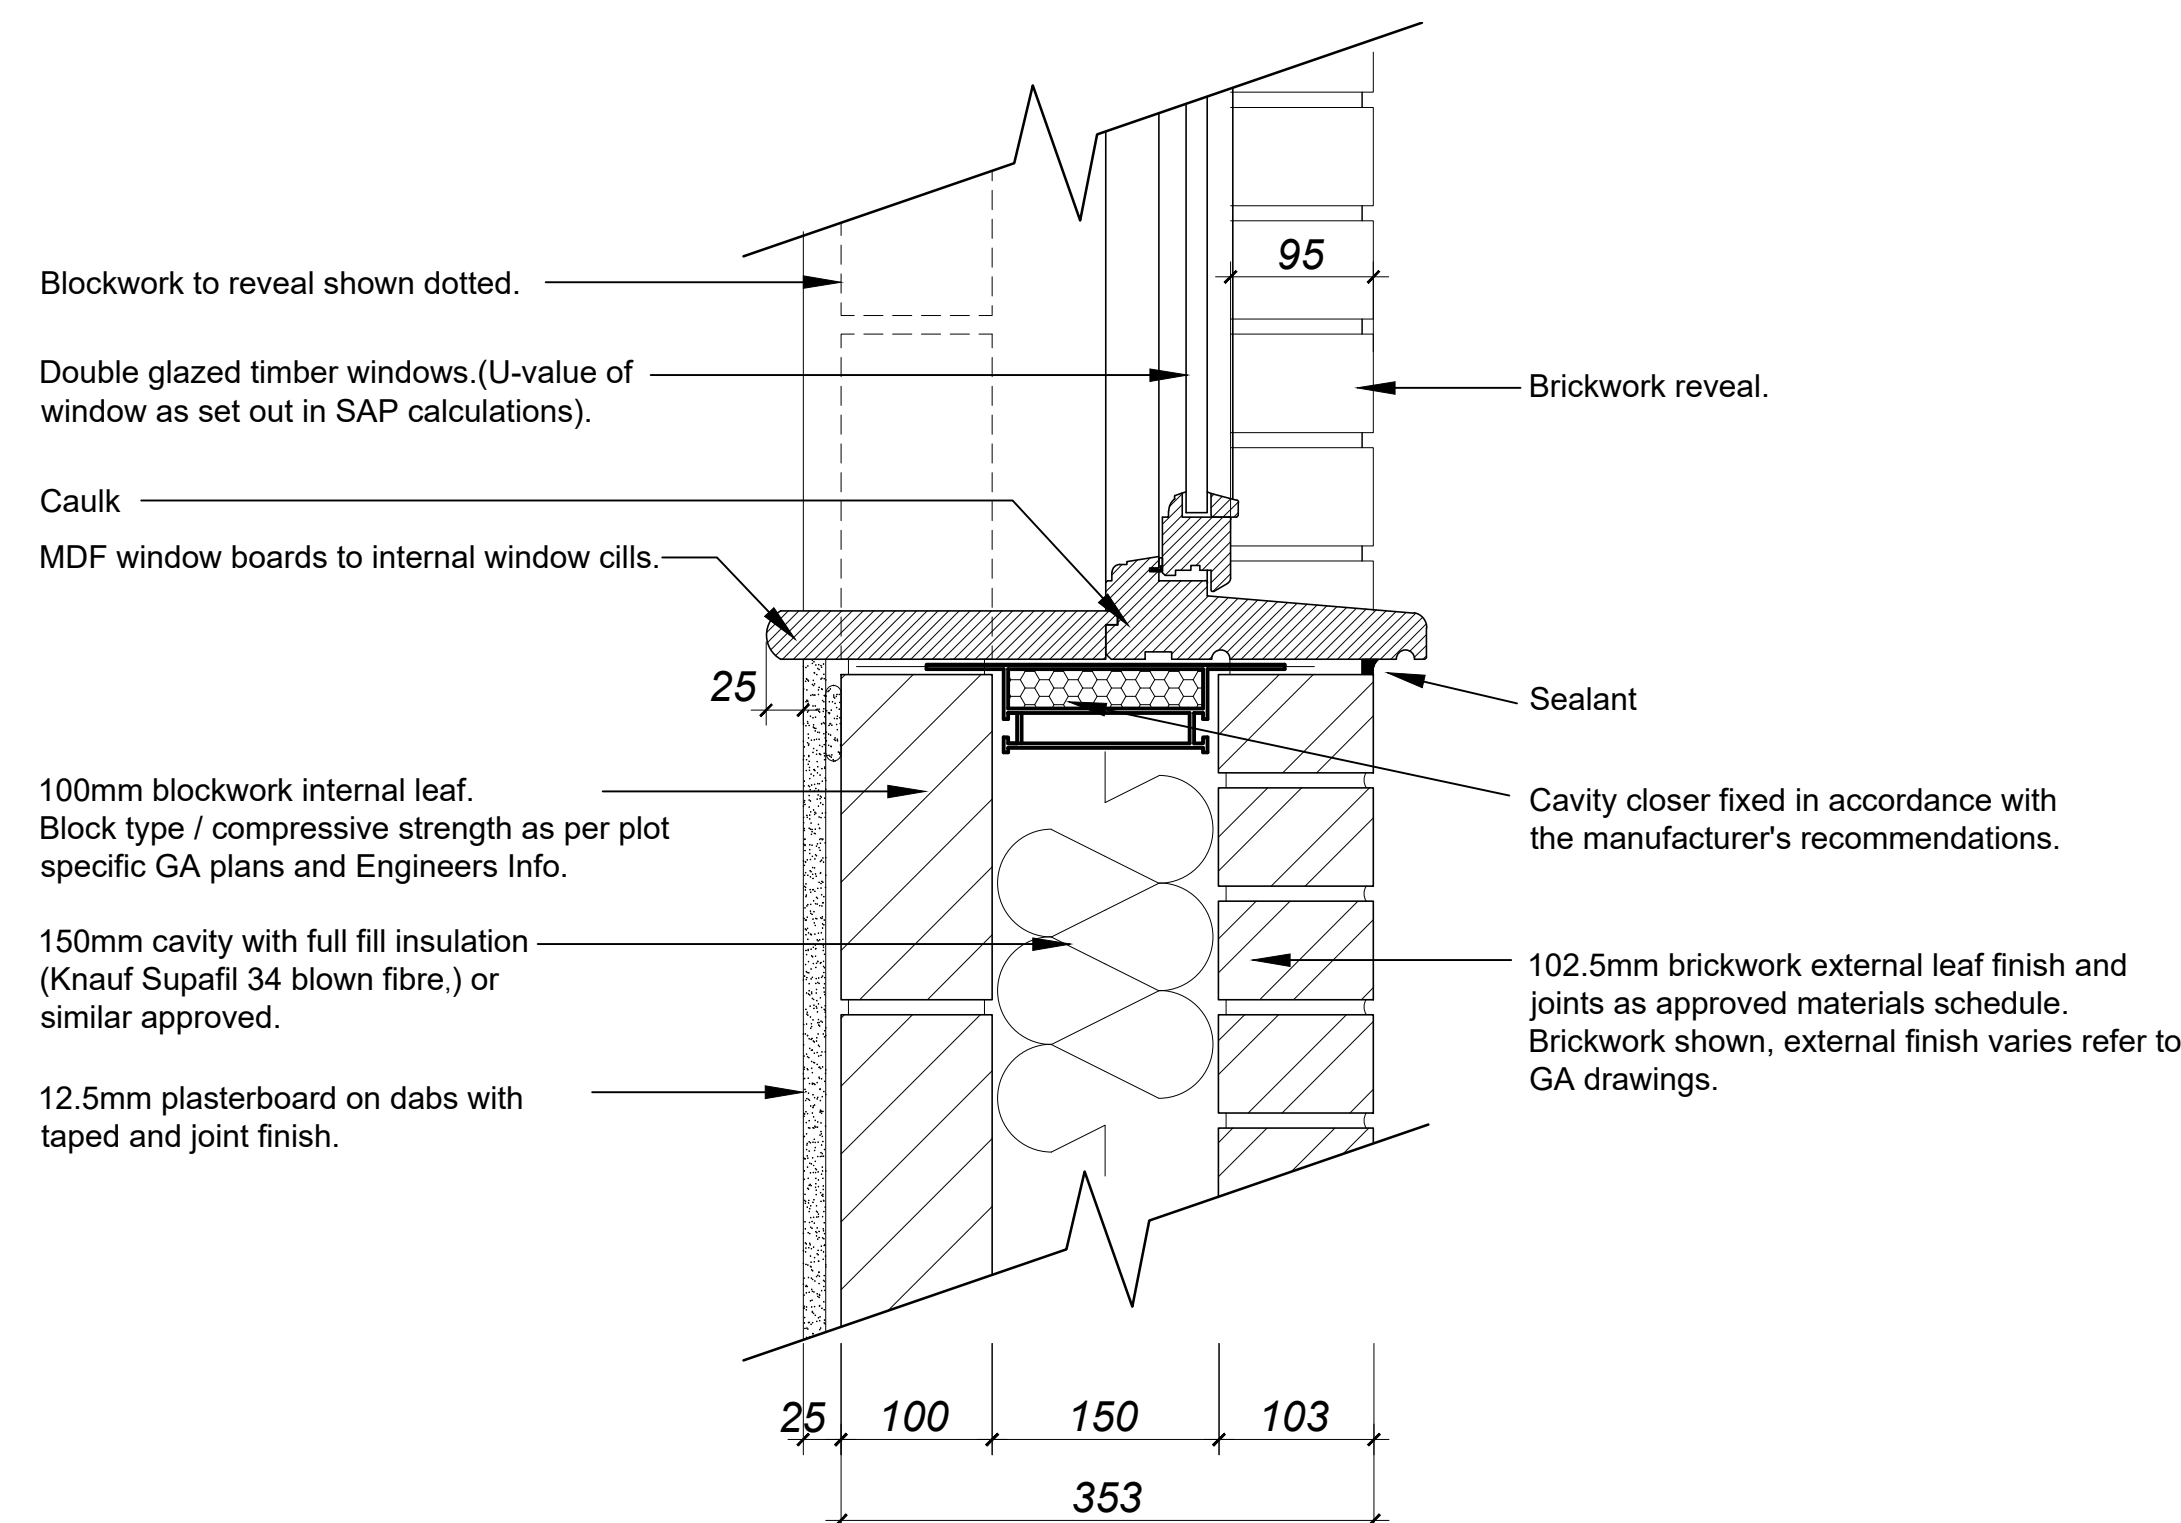
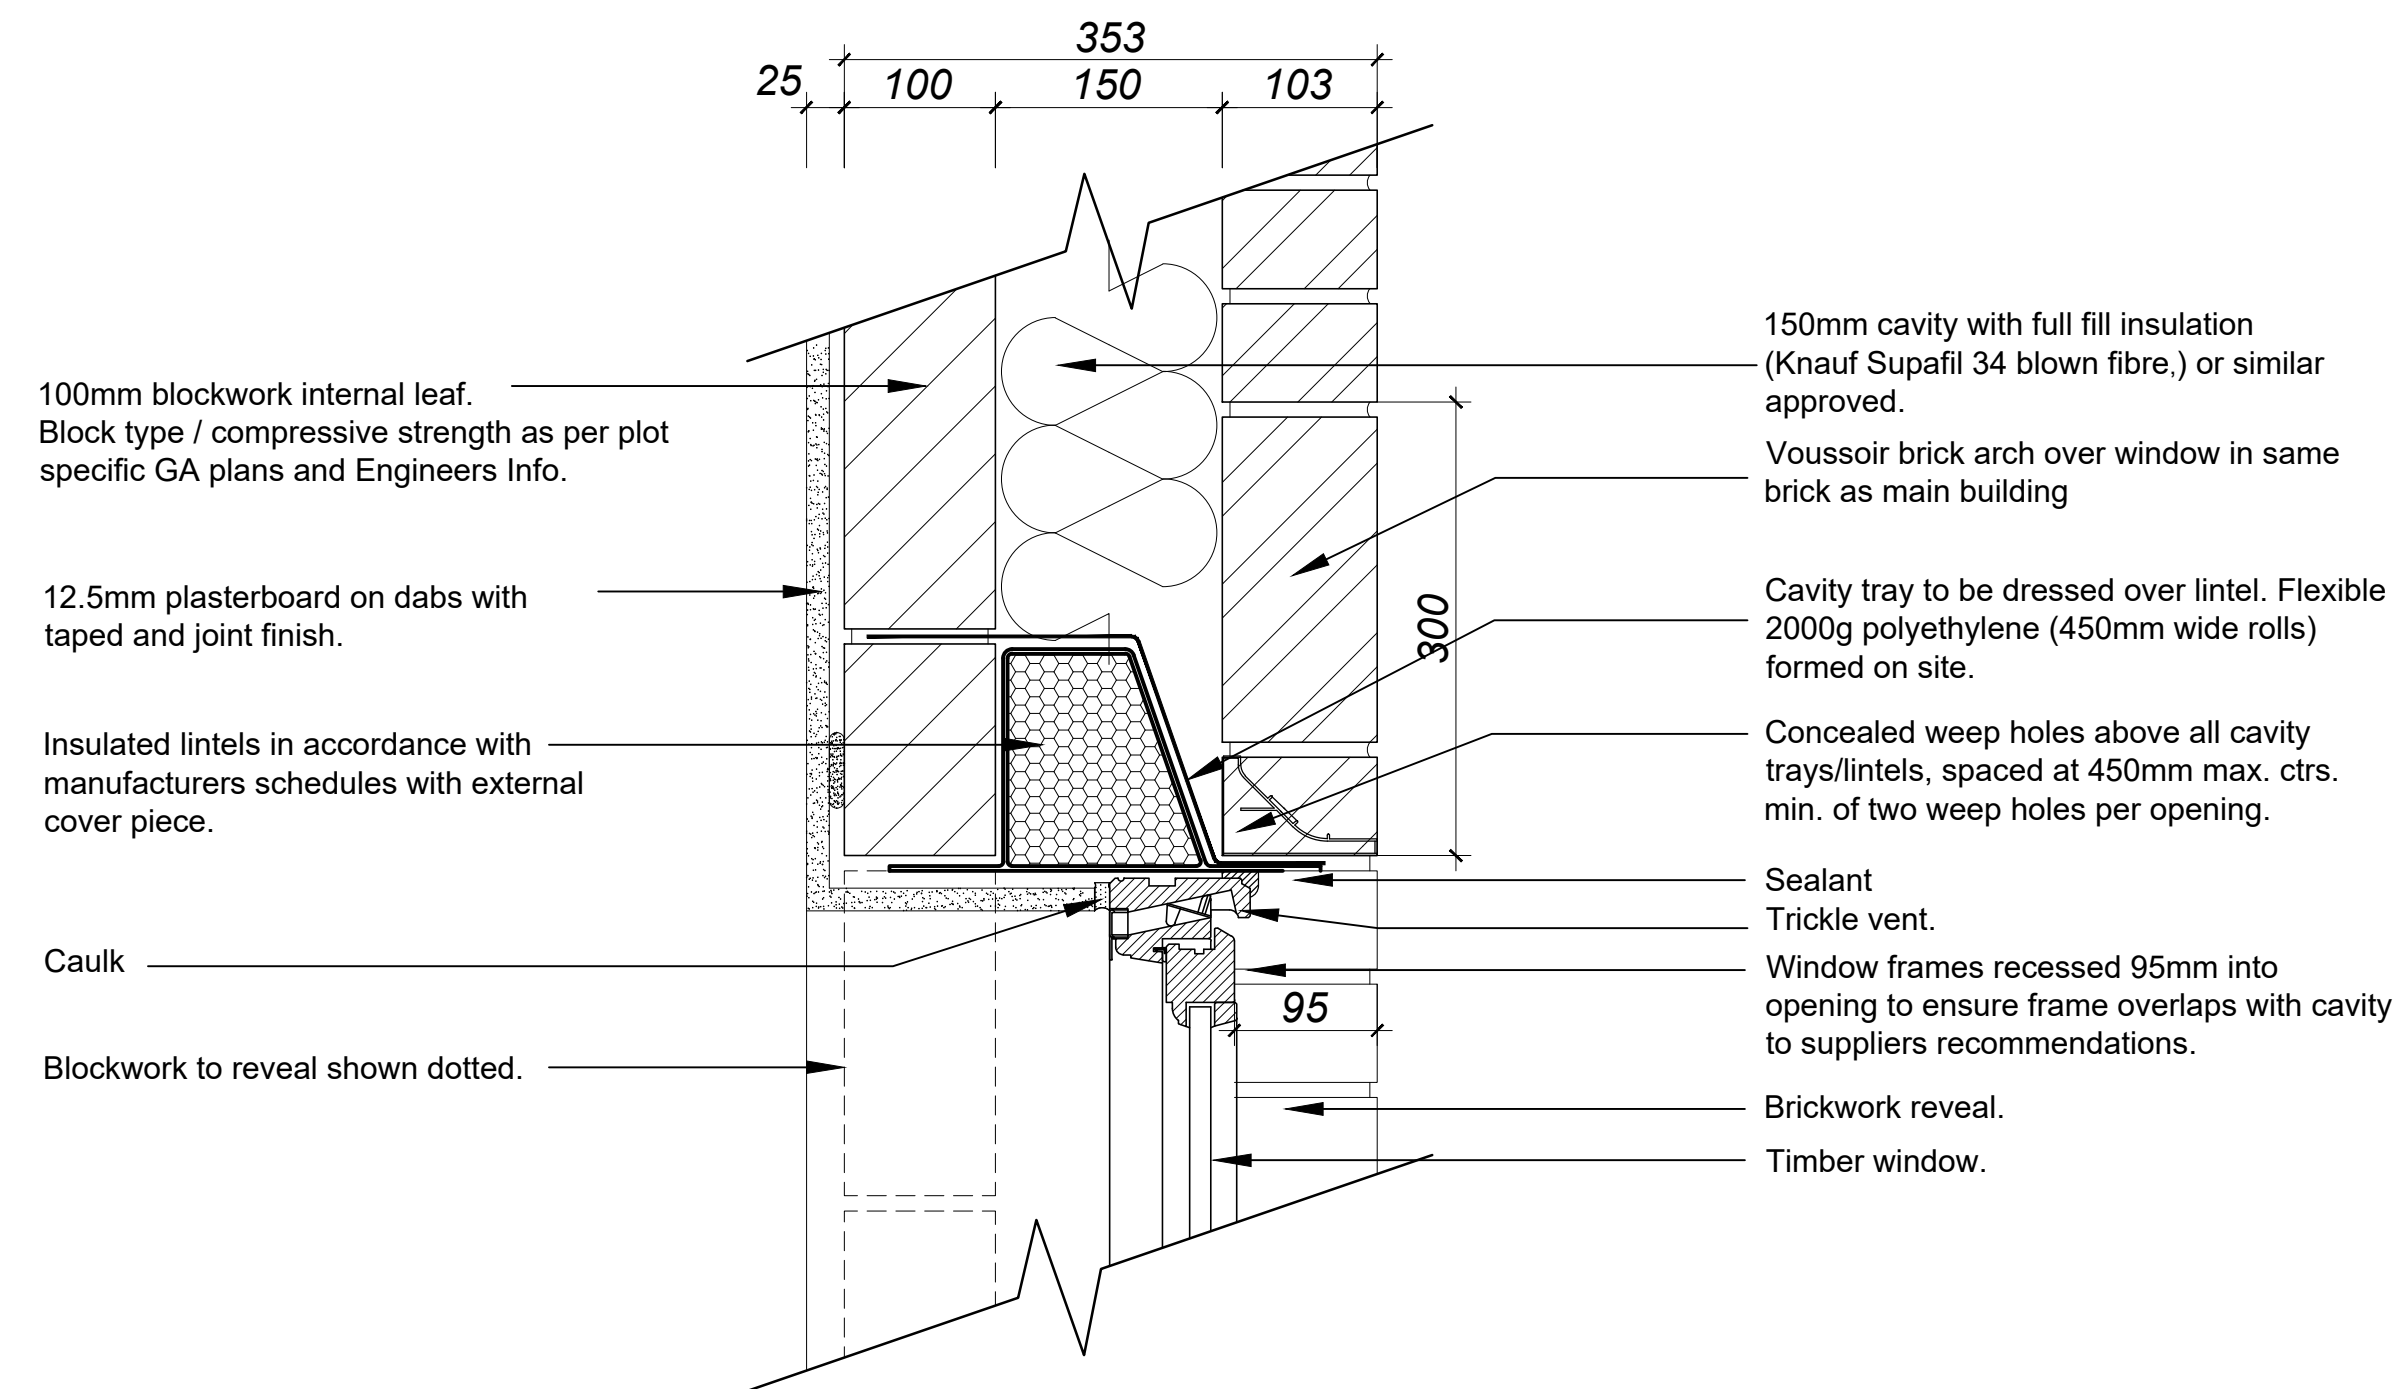
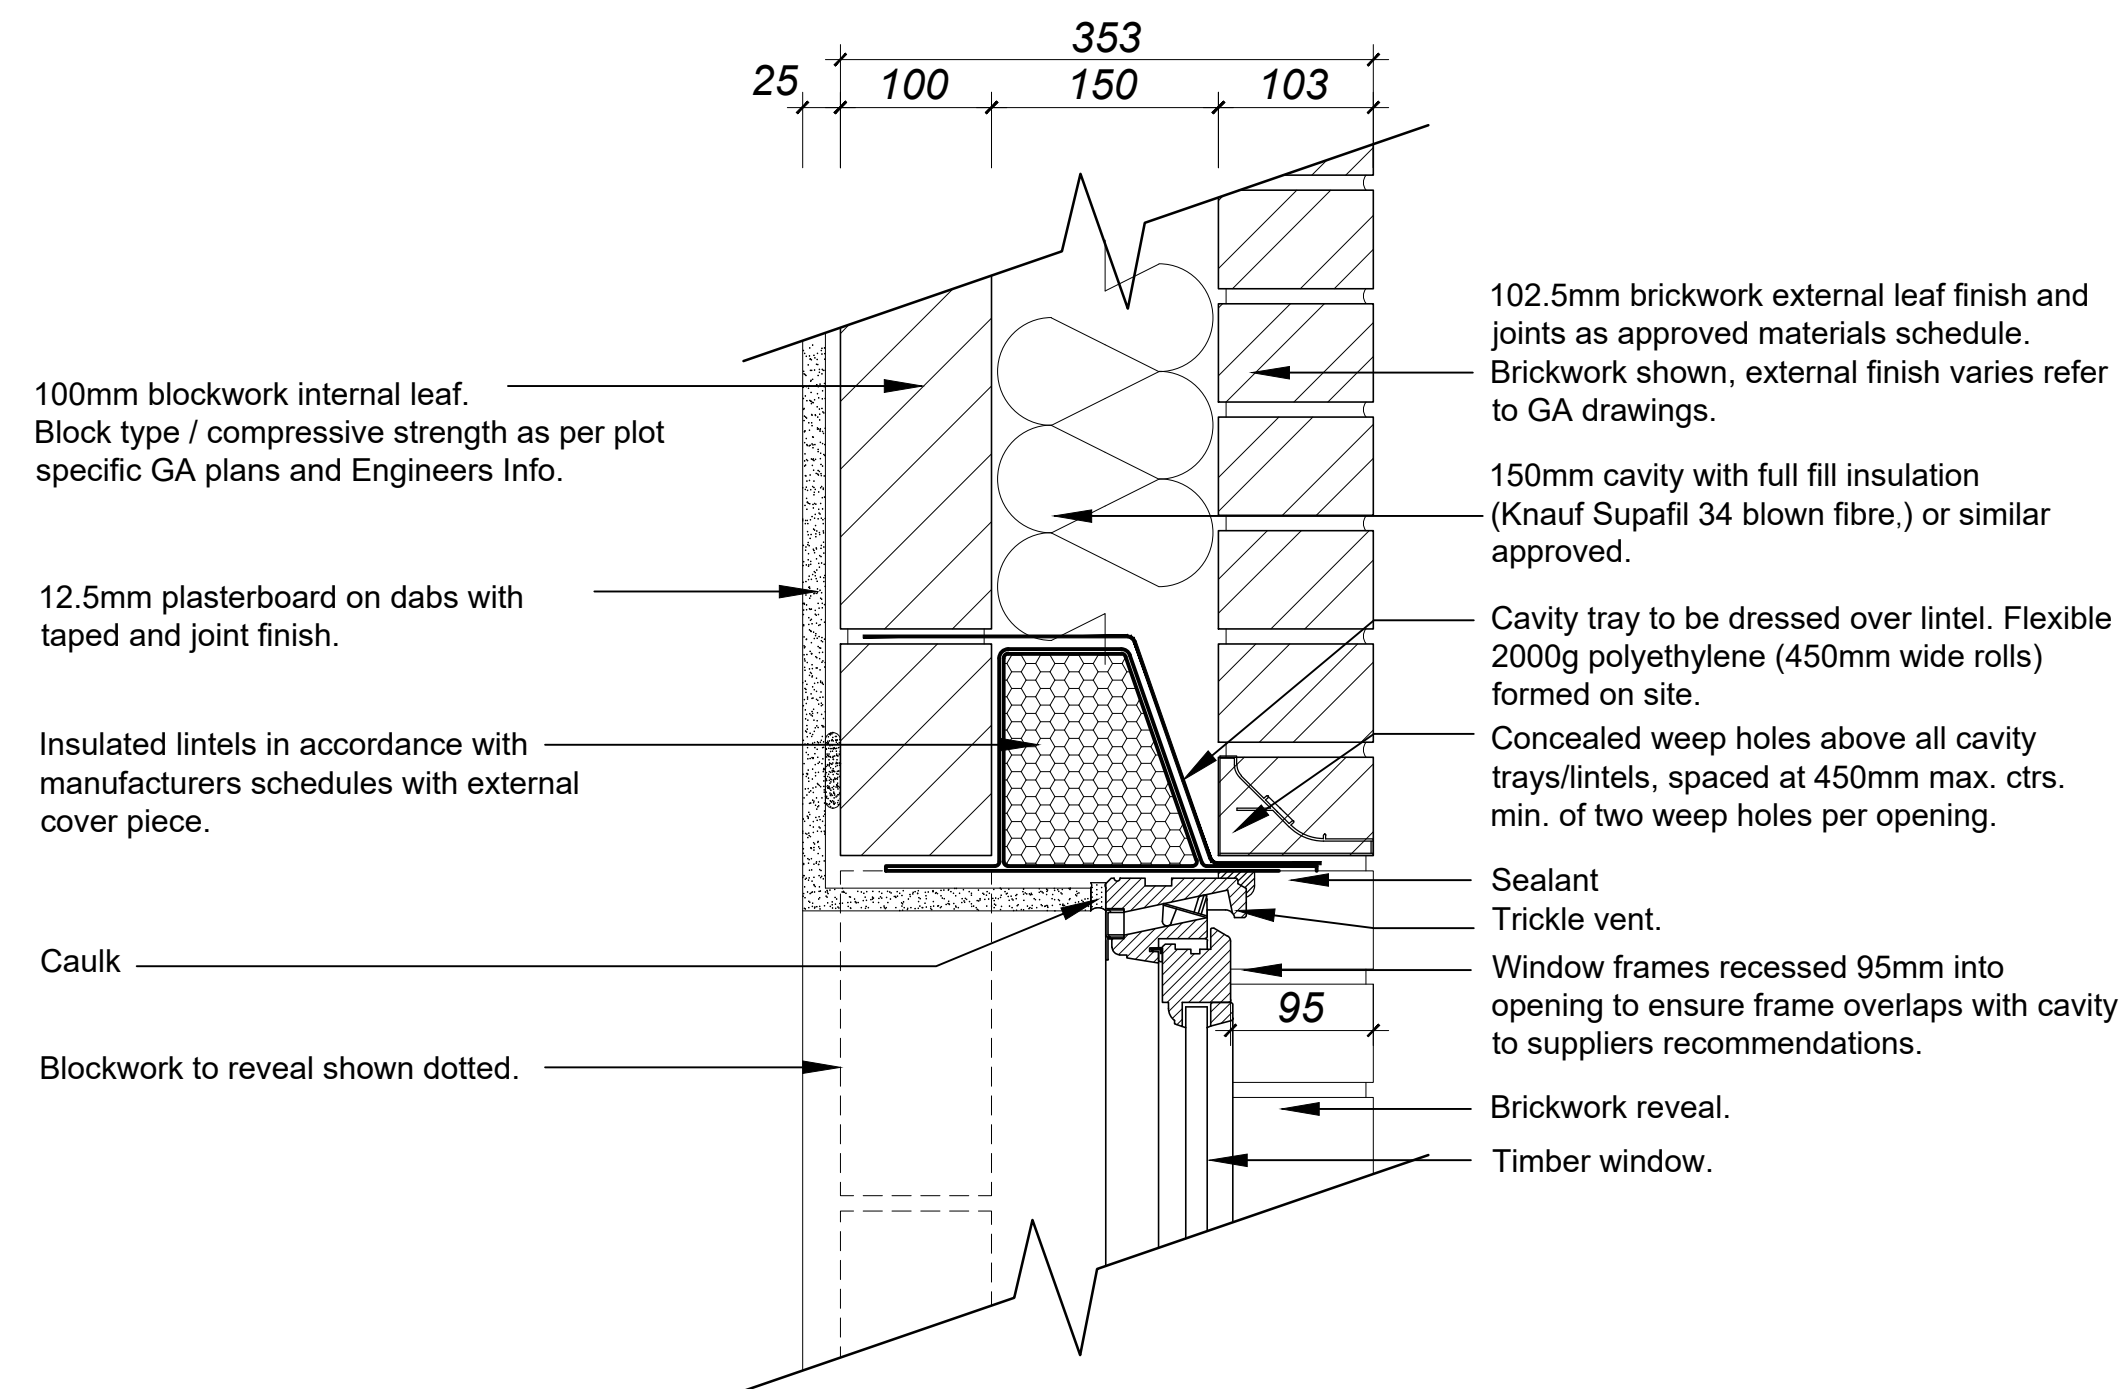


© THIS DRAWING IS THE COPYRIGHT OF SHEPHERD ANGELO ARCHITECTURE AND MUST NOT BE REPRODUCED WITHOUT PERMISSION-DO NOT SCALE FROM THIS DRAWING

Drawing Status

PRELIMINARY

-			
-			
-			
-			
-			
-			
P1	04-02-22	Preliminary Issue	AS

Rev	Date	Revision Note	Initial
-----	------	---------------	---------