
SERA/Tree 2009-2010 / Plan 2

SEA ESTATE - RUSTINGTON

PROPOSED TPO WORKS 2009-2010
(Sheet 2 of 2)

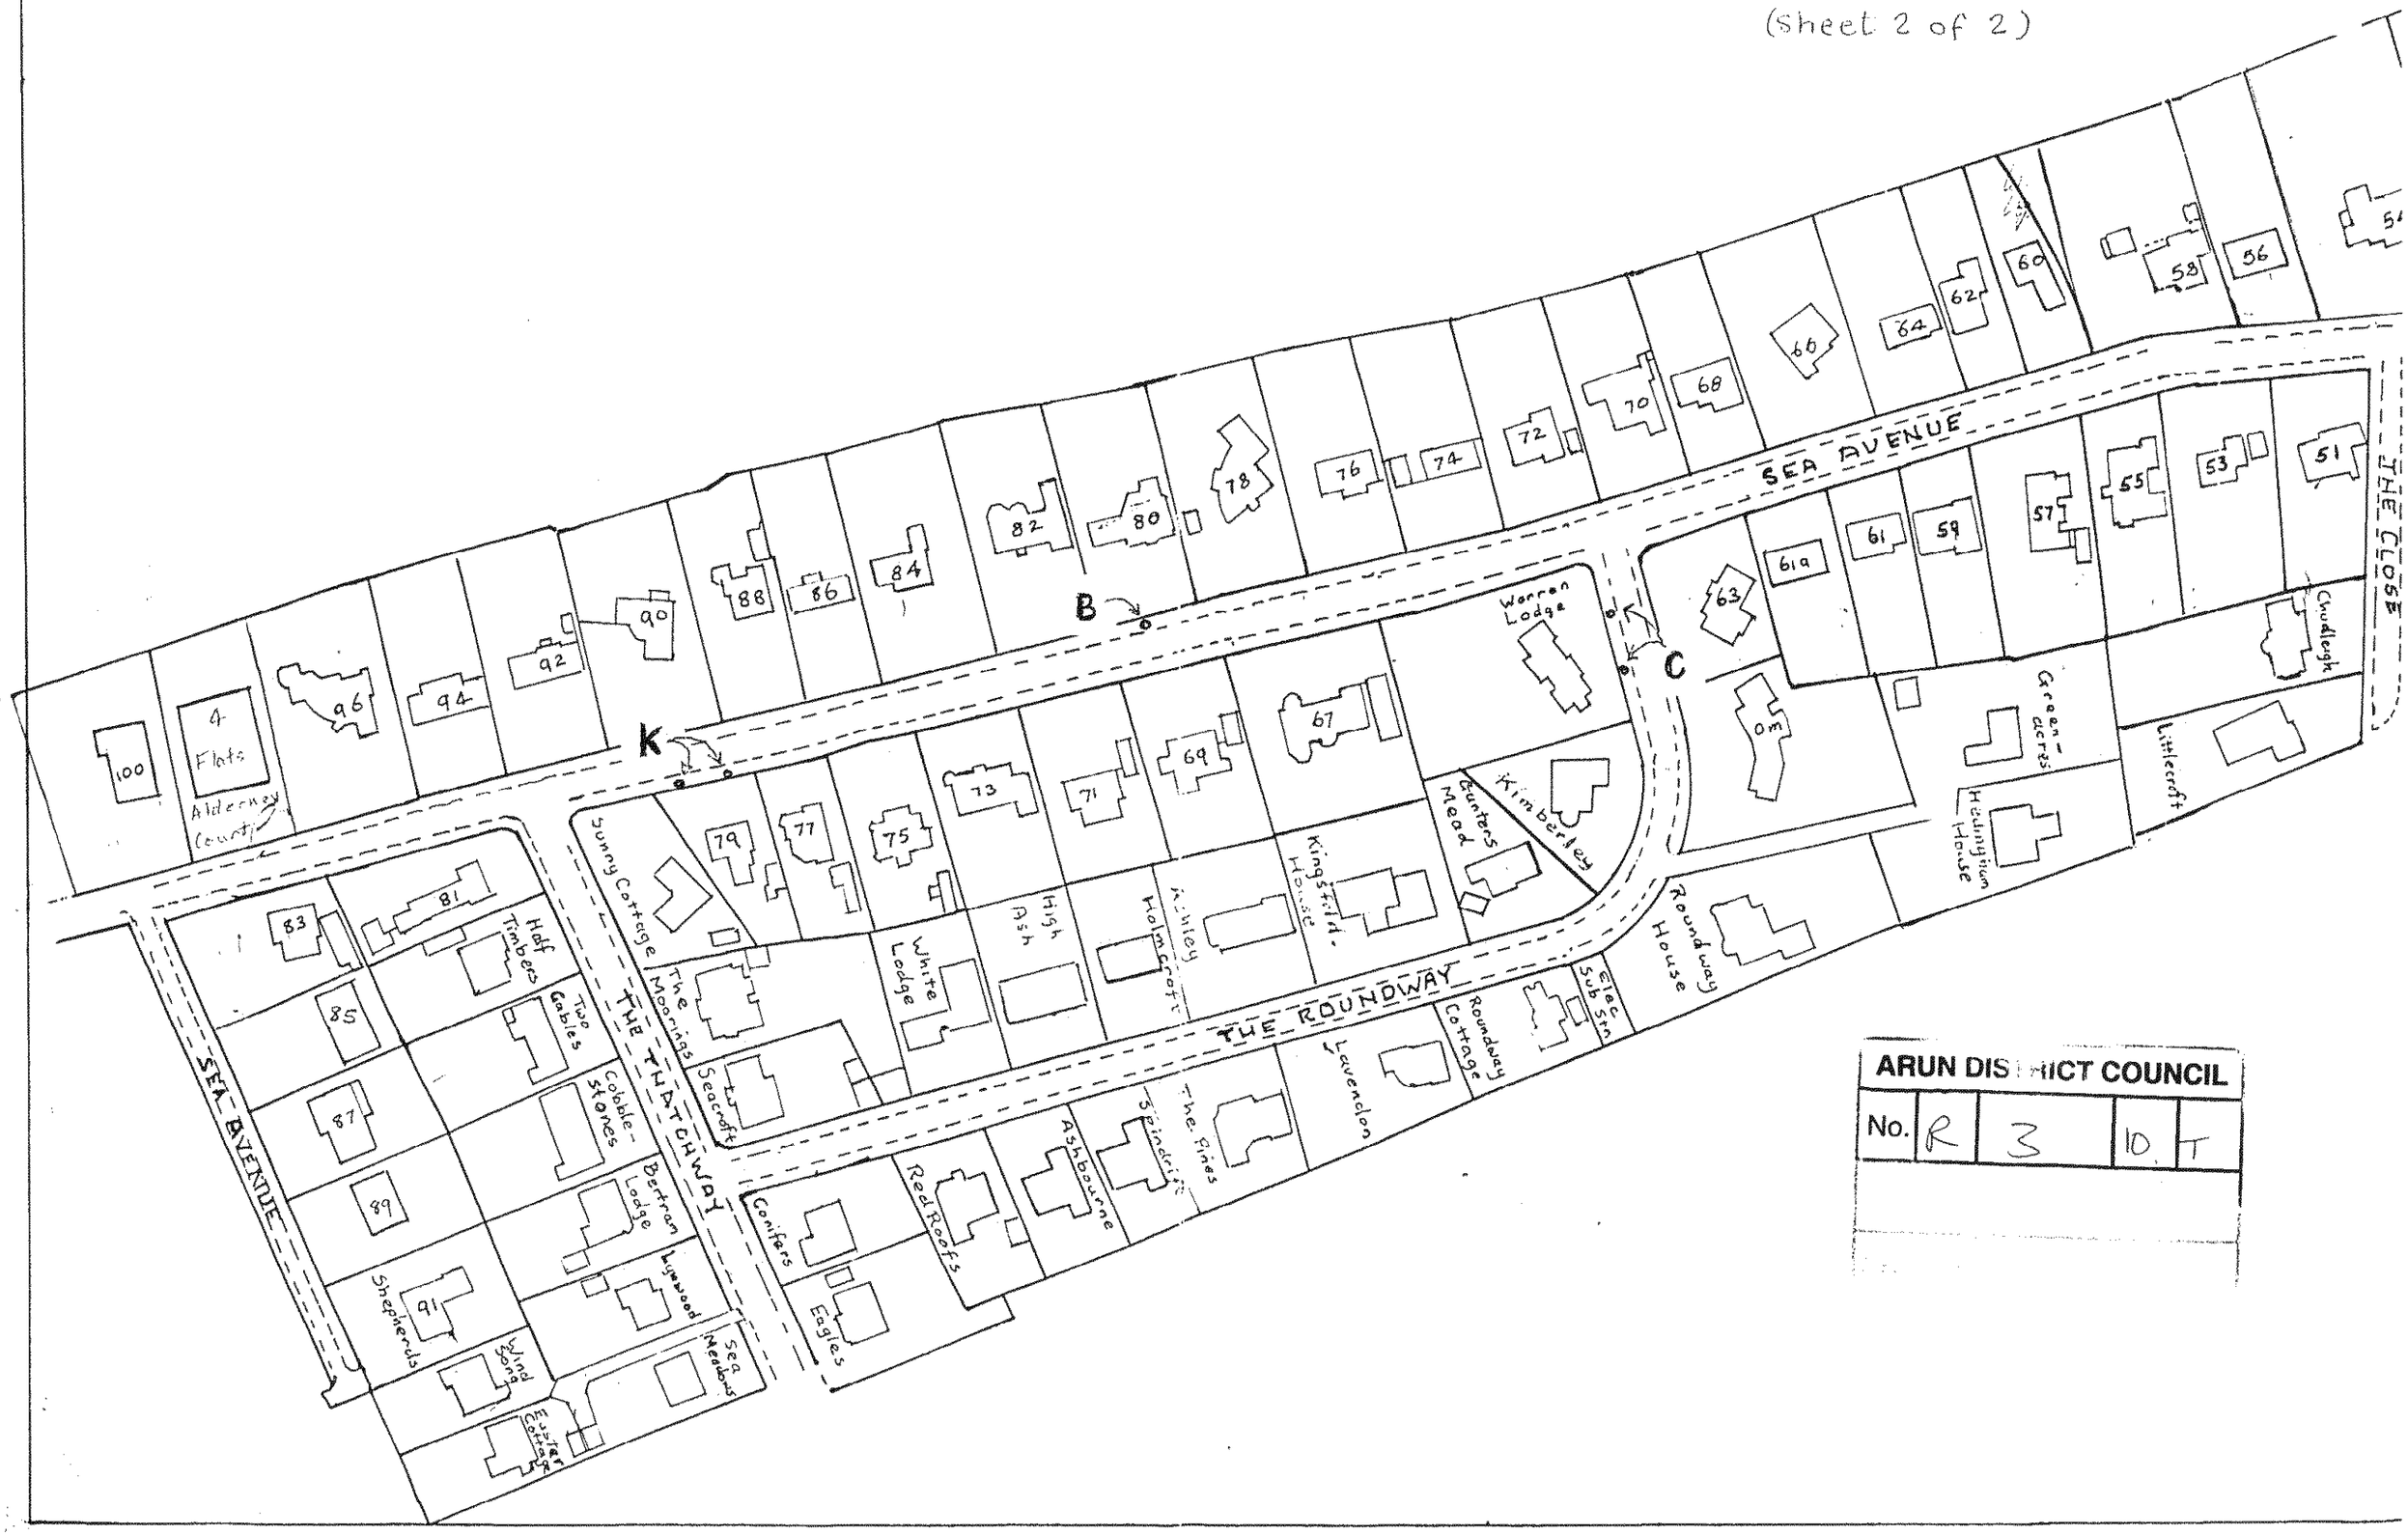

ARUN DISTRICT COUNCIL

No.	R	3	10	T