


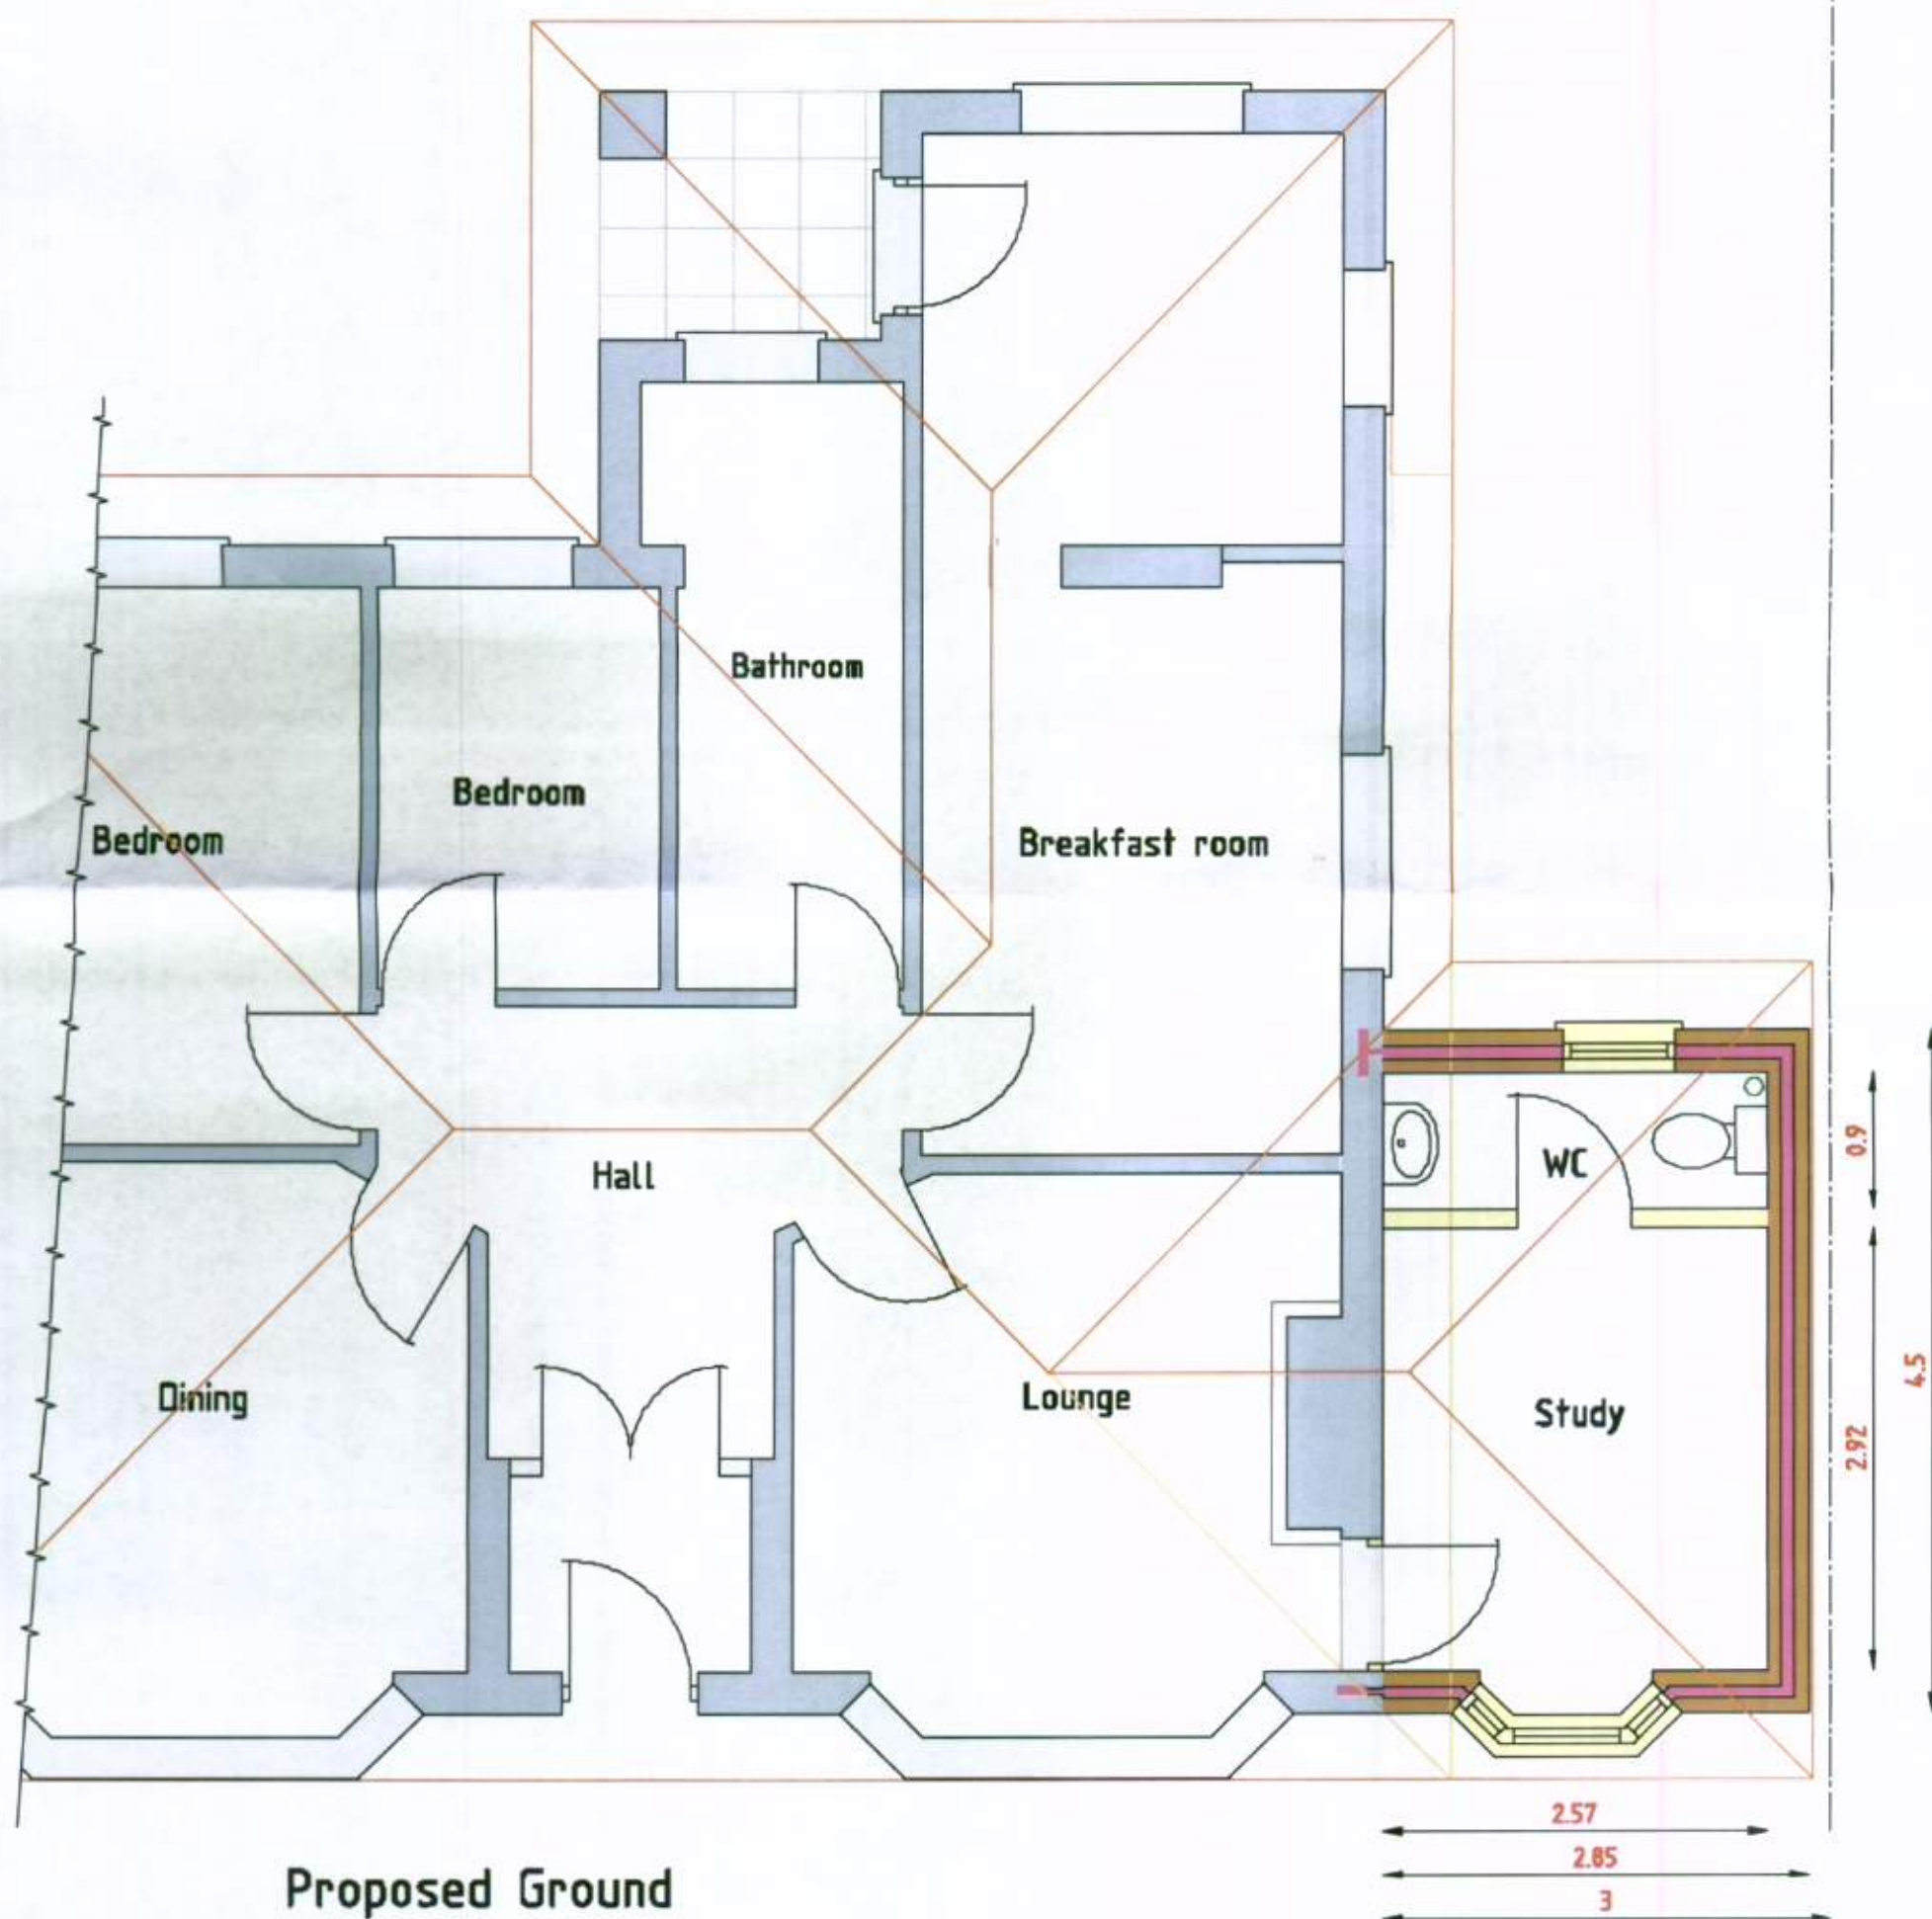

PROJECT
 Proposed extension at side of
 18 Knightscroft Avenue,
 Rustington. BN16 2HN

CLIENT Mr & Mrs A Evans

Scales
 1:50, 1:100
 1:500, 1:1250

Date
 Dec 2011

Drawn
 srb

Revisions

Drawing No 15/11/27

4