


External Signage


NOTES: ALL SIGNAGE DIMENSIONS TO BE CHECKED ON SITE, OFFERS AND OPENING HOURS TBC BY PM. ALL FINAL ARTWORK SUPPLIED BY CONTRACTOR TO SDIM, FOR APPROVAL, PRIOR TO MANUFACTURE.

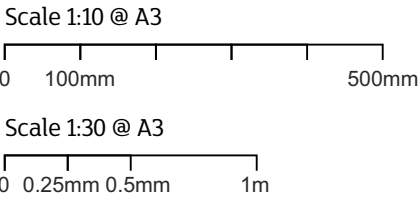

Existing view



Proposed view

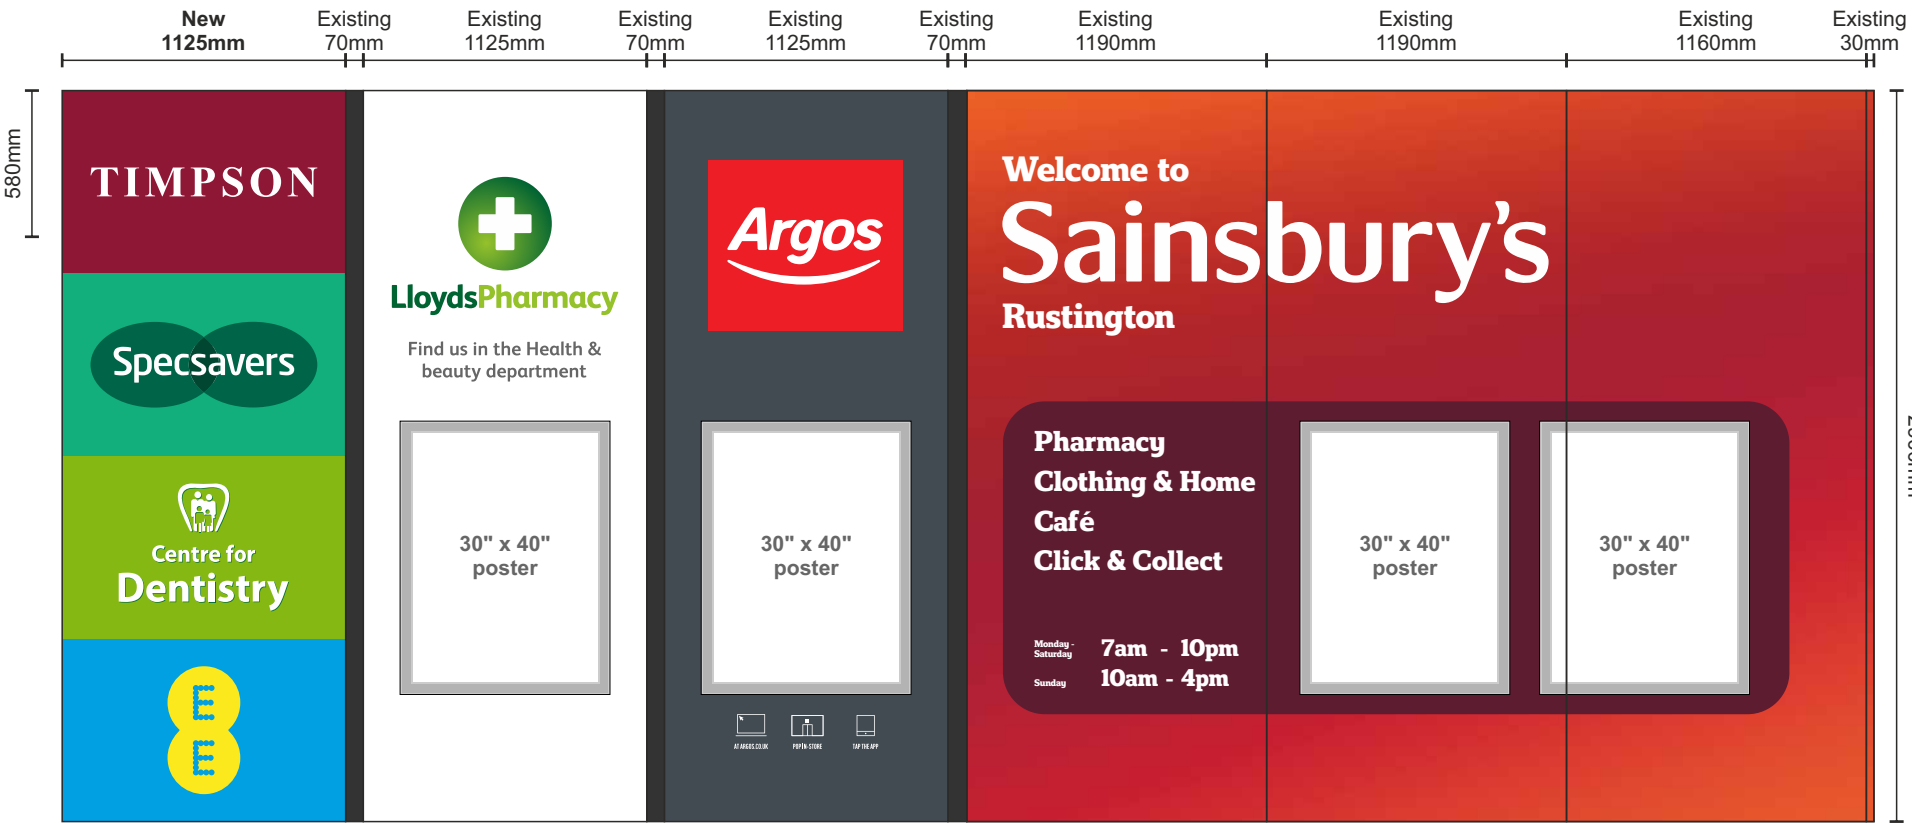

Face view

Scale 1:30 @ A3




Existing Sainsbury's, Argos & Lloyds Pharmacy panels to remain. Existing multi-cohesion welcome wall to be replaced.

New replacement concession panel from 3mm folded digitally printed Di-bond, with fixing fillet and protective laminate to face and 30mm returns. Panel fitted using 25 x 3mm aluminium angle & cross members were applicable. Face of fixing fillet having a 1mm thick flat aluminium cover bonded direct using VHB tape. The cover will be powder coated Dark Earth Ral 8019 & spaced to match existing.

Non-illuminated.

Timpson overall size of logo being 900 x 120mm.
Specsavers 'S' Overall size of logo being 900 x 340mm.
Centre for Dentistry Overall size of logo being 676 x 507mm.
EE Overall size of logo being 288 x 507mm.

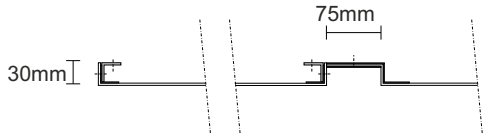

Section through - Scale 1:10 @ A3

NB for Property PM - Any damage to walls to be repaired/made good and re-decorated where required