


# Sign Location Plan

NOTES: ALL SIGNAGE DIMENSIONS TO BE CHECKED ON SITE, OFFERS AND OPENING HOURS TBC BY PM. ALL FINAL ARTWORK SUPPLIED BY CONTRACTOR TO SDIM, FOR APPROVAL, PRIOR TO MANUFACTURE.

Scale 1:1500@A3

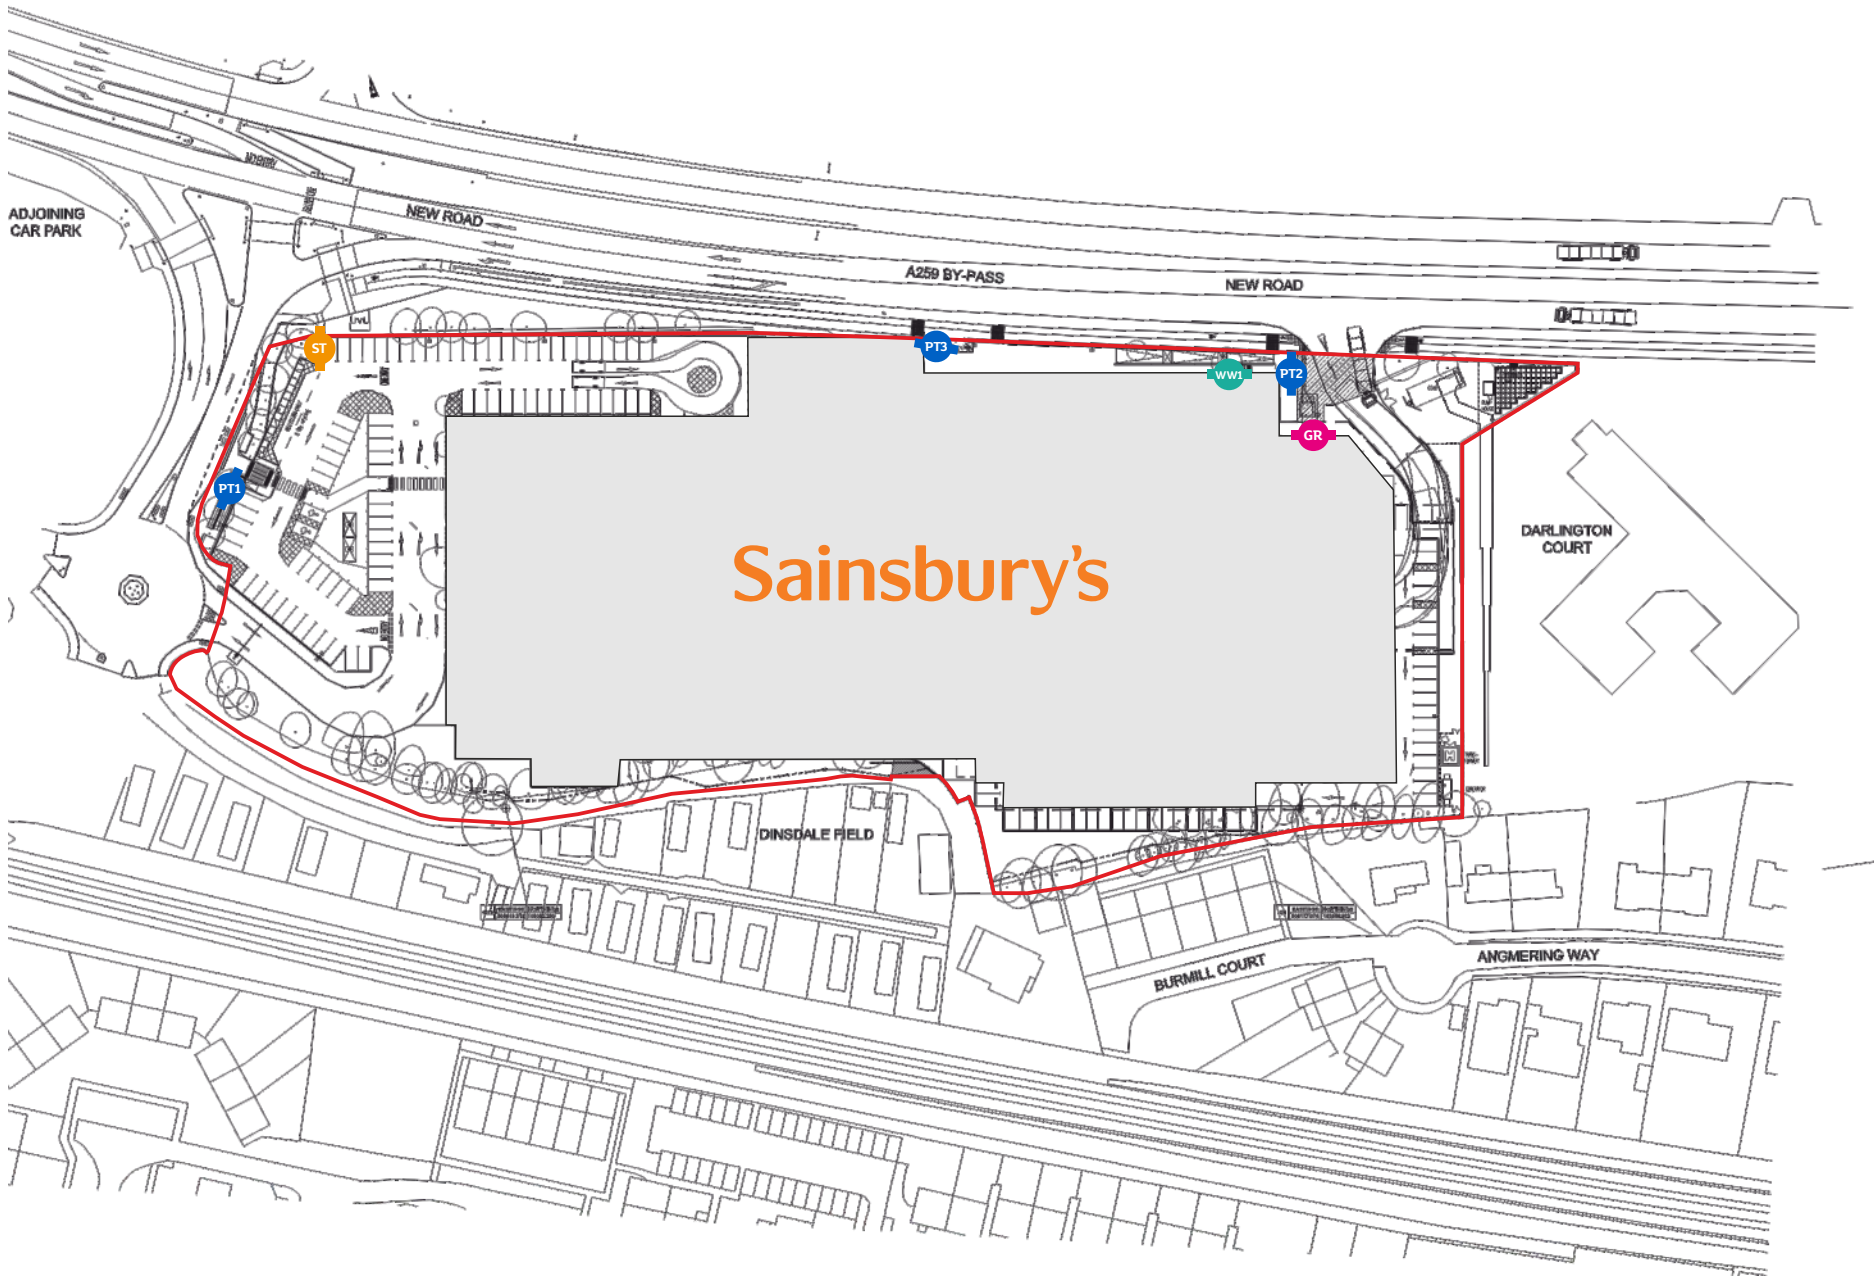

Vehicular Route

Pedestrian Route

Site Demise