


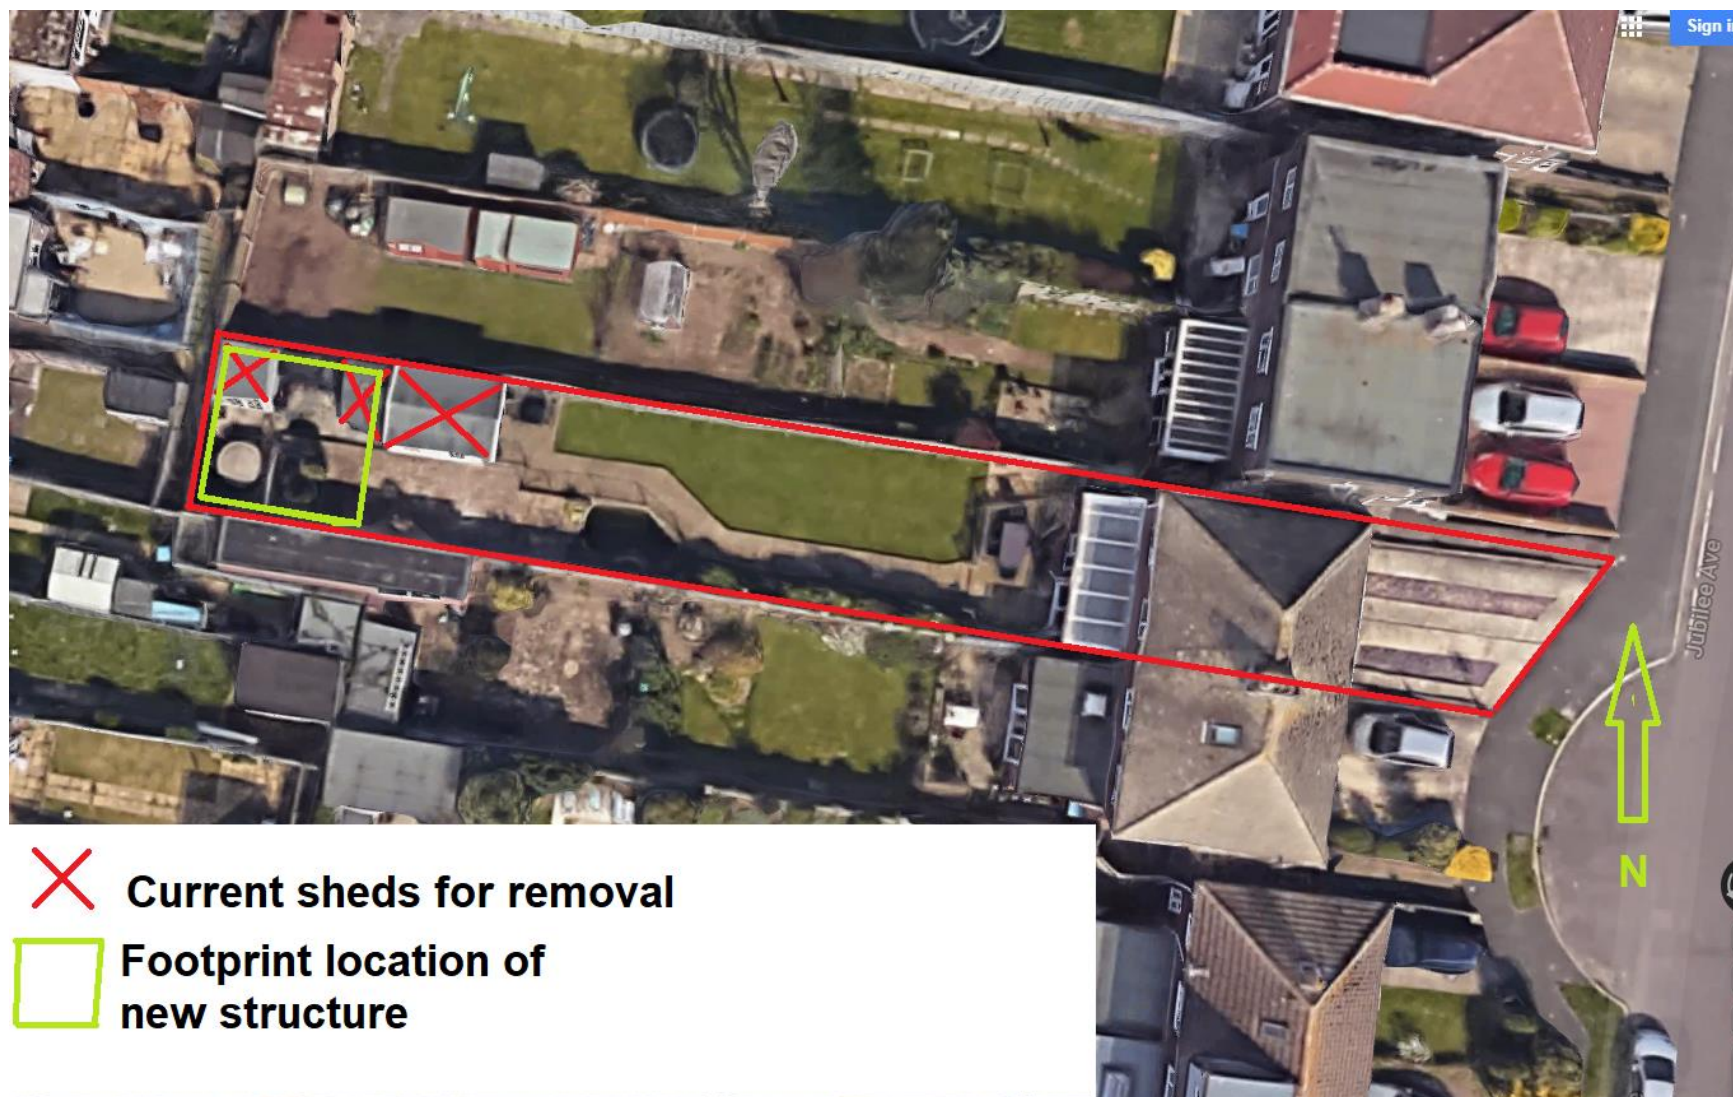

- ✗ Current sheds for removal
- Footprint location of new structure