

This document has been prepared in accordance with the scope of Scott Wilson's appointment with its client and is subject to the terms of that appointment. Scott Wilson accepts no liability for any use of this document other than for the purposes for which it was prepared and provided. Only written dimensions shall be used. © Scott Wilson Group PLC 2009

NOTES

Materials Key

- (M1) Plain clay tile to match existing
- (M2) Single membrane roof and rooflights
- (M3) New facing brickwork to match adjacent existing. Contractor to provide samples for submission and approval prior to ordering.
- (M4) UPVC French door to match existing window style (colour: White). Double glazed units to be from Quiklat and firm Kudos (spec: clear inner panes (safety to low iron panes only)) by Pilkington.



Drawn	Approved
SWR	21/02/11
Stage 1 check	Stage 2 check
SWR	21/02/11










PLANNING

Existing and Proposed Plans, Elevations & Section

29 Wendy Ridge
Rusington
BN16 3PJ

Scale at A1	1:100
Drawn	Approved
SWR	21/02/11
Stage 1 check	Stage 2 check
SWR	21/02/11

Drawing Number	Rev
TRG/110221/01	P1

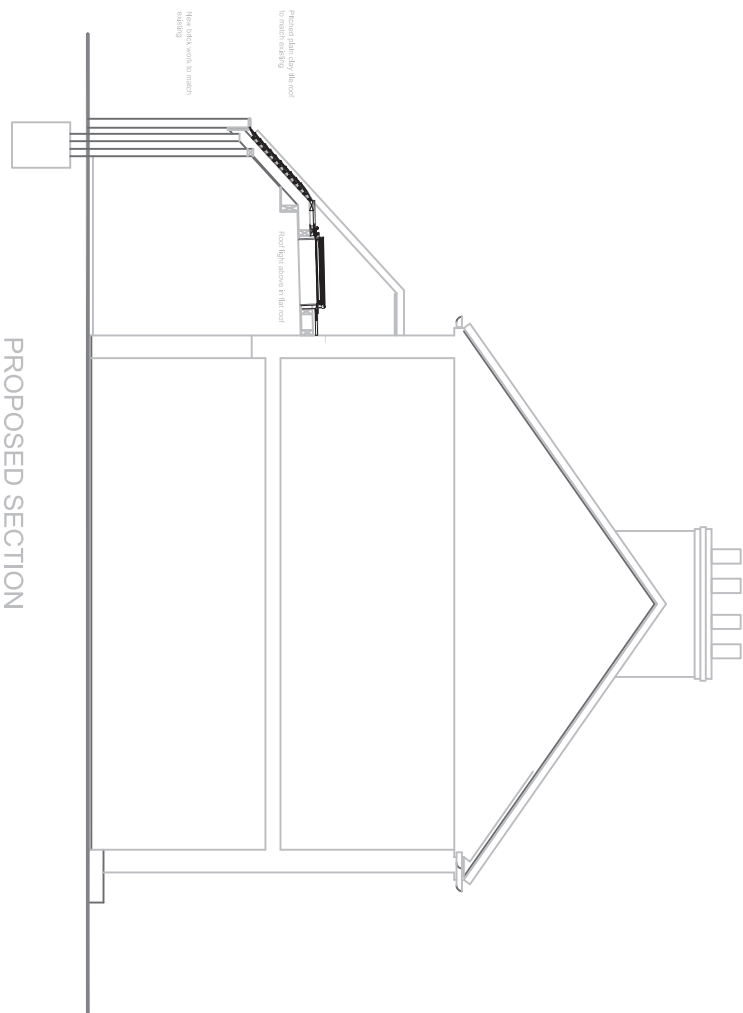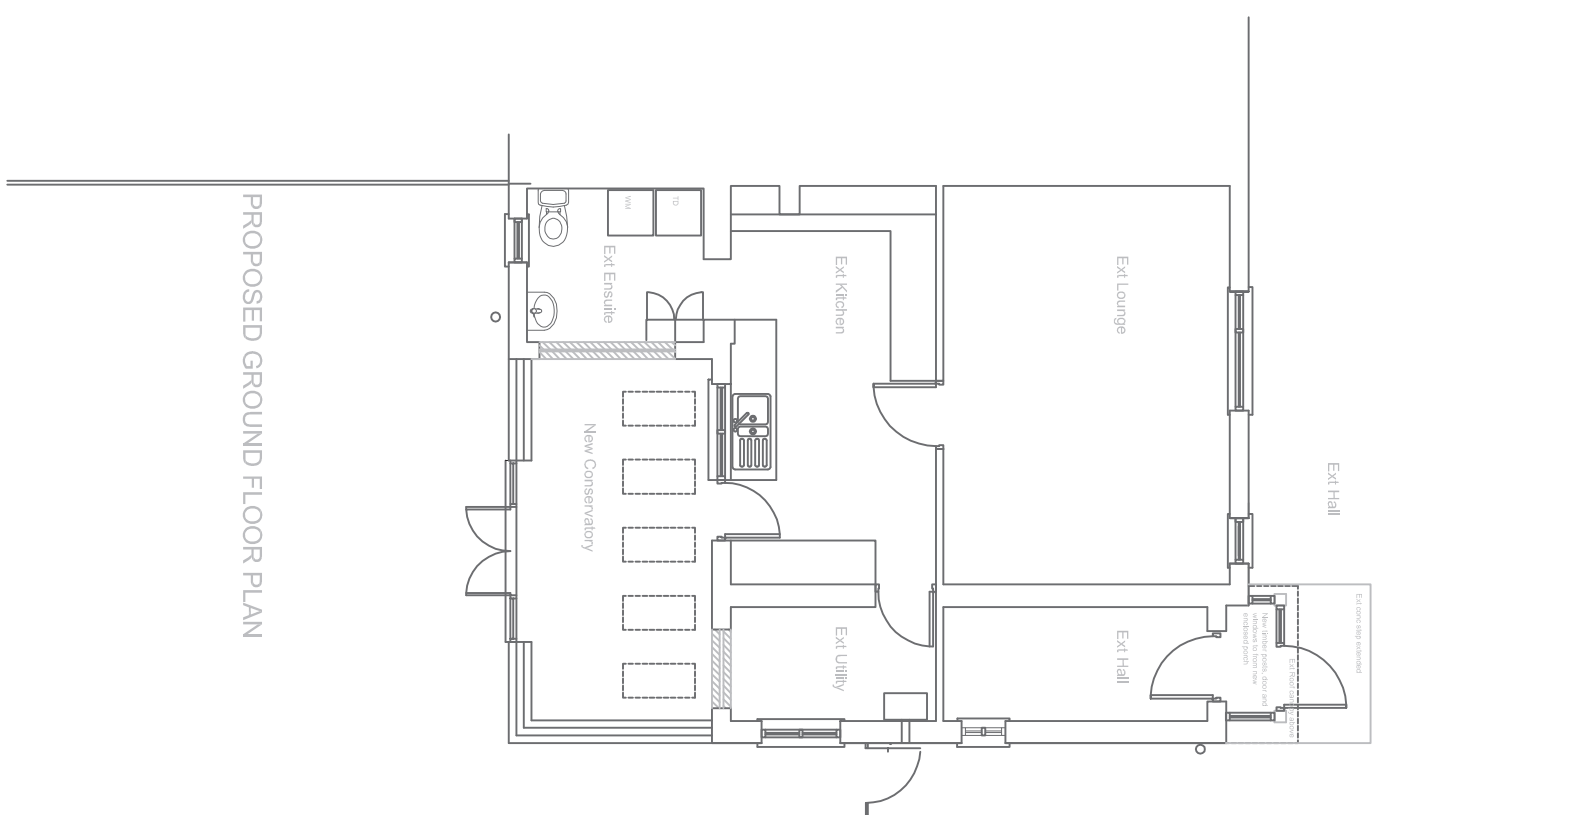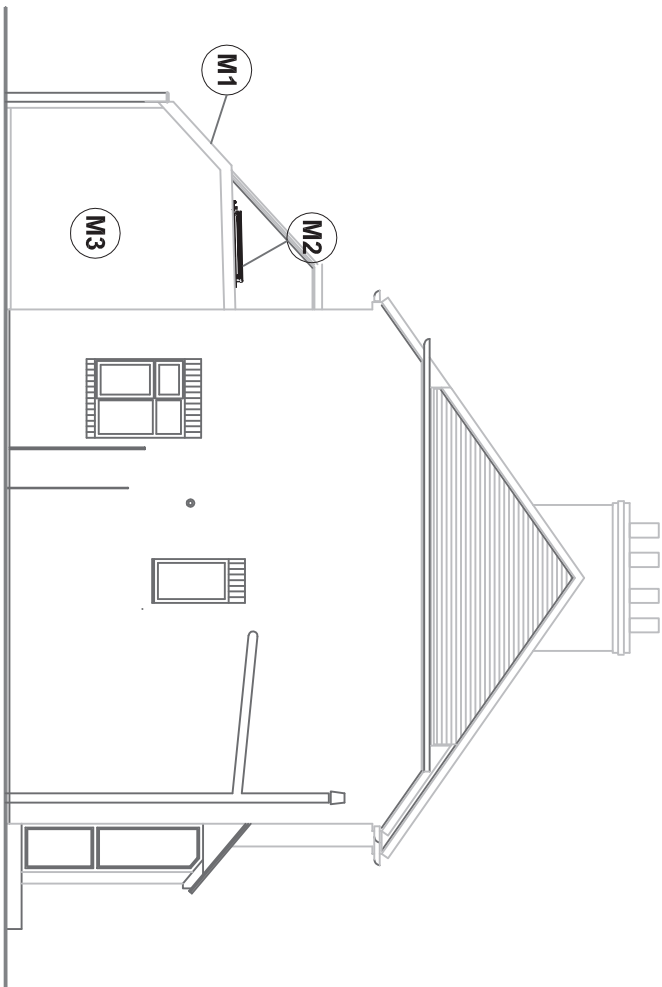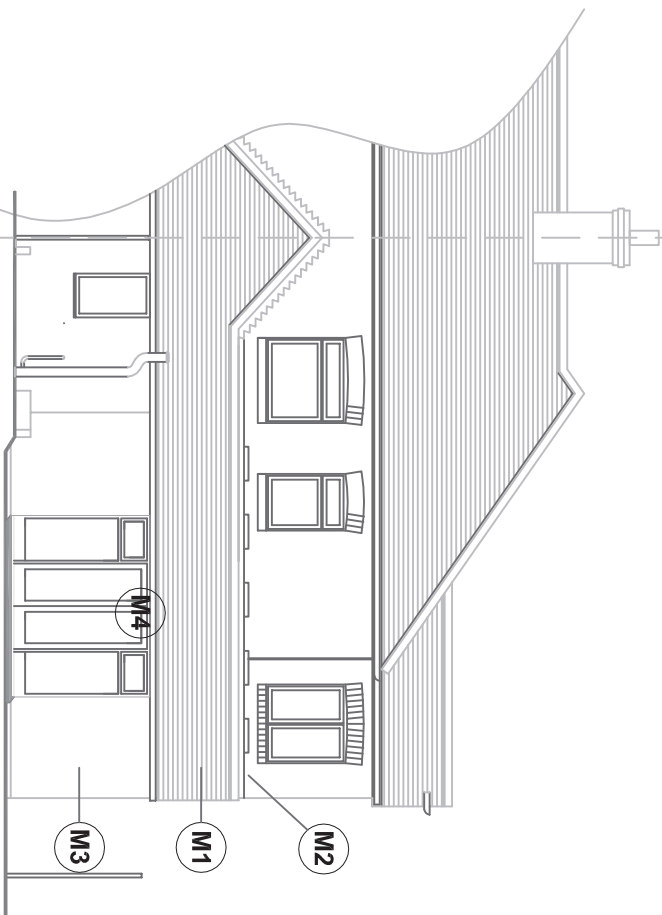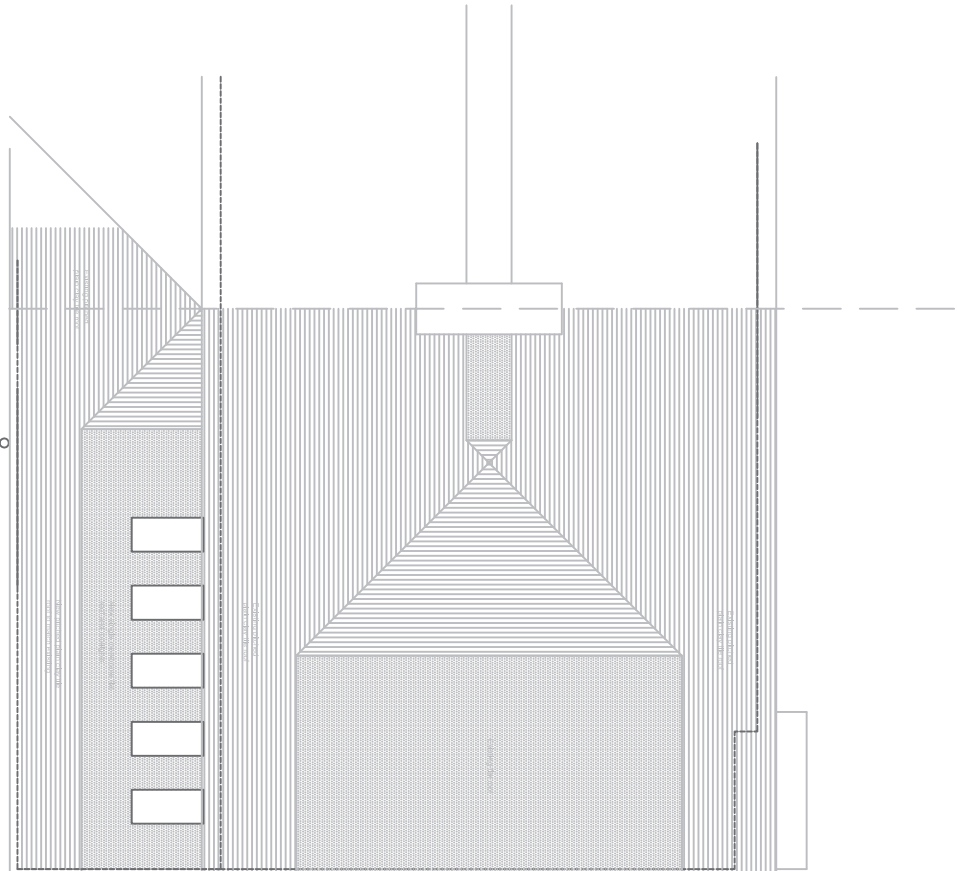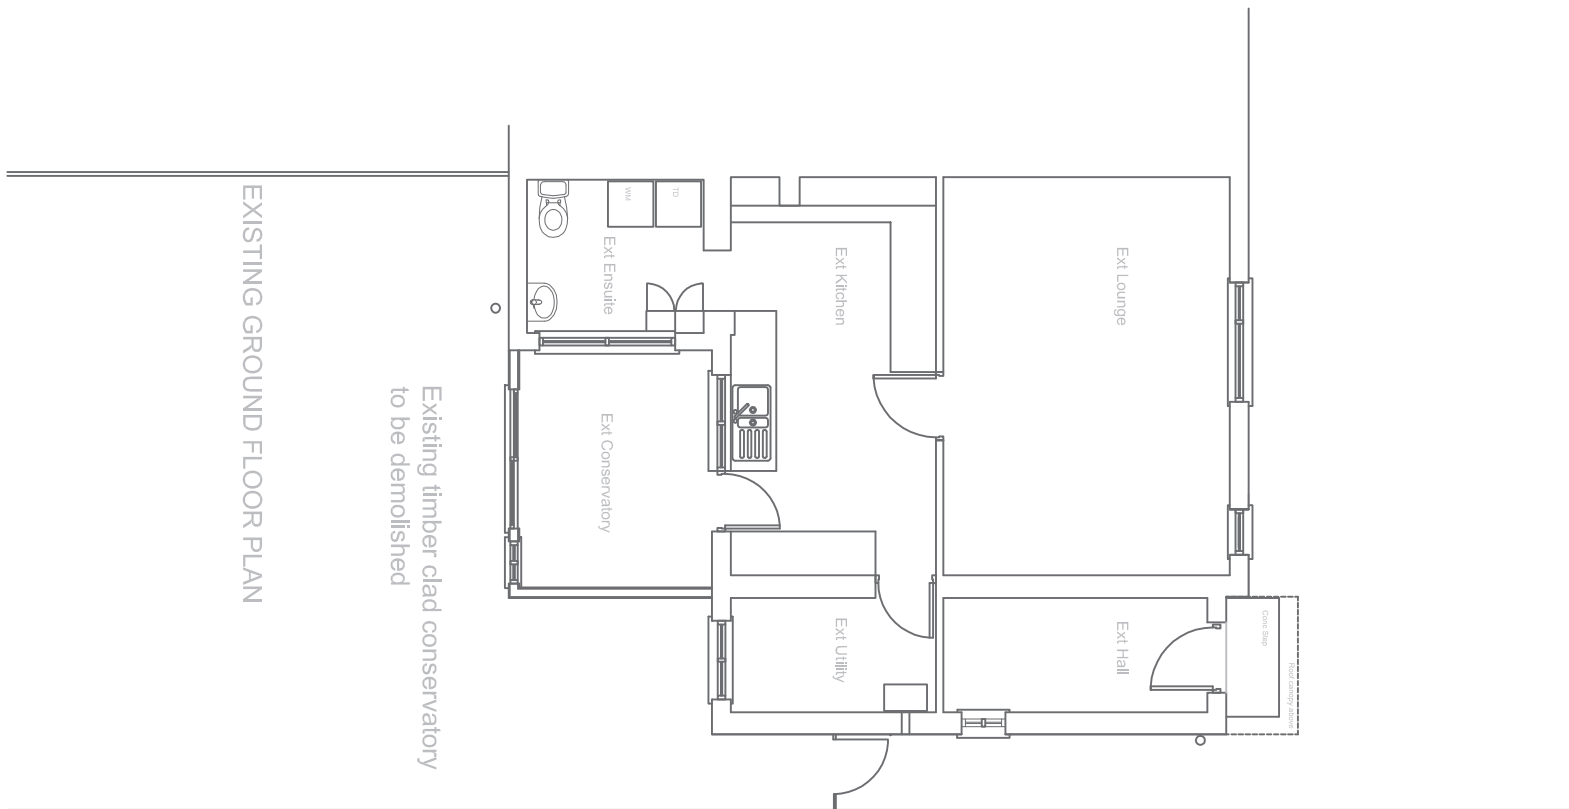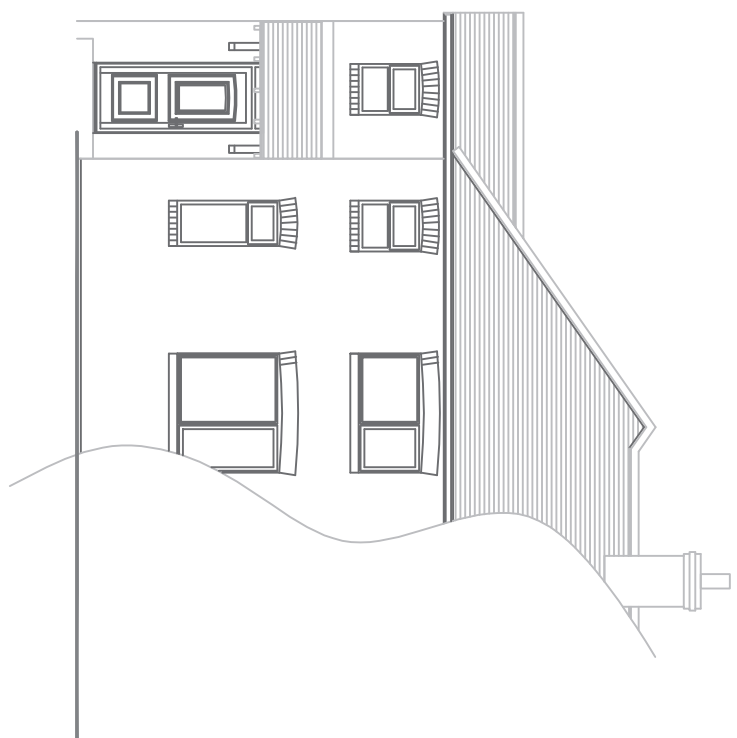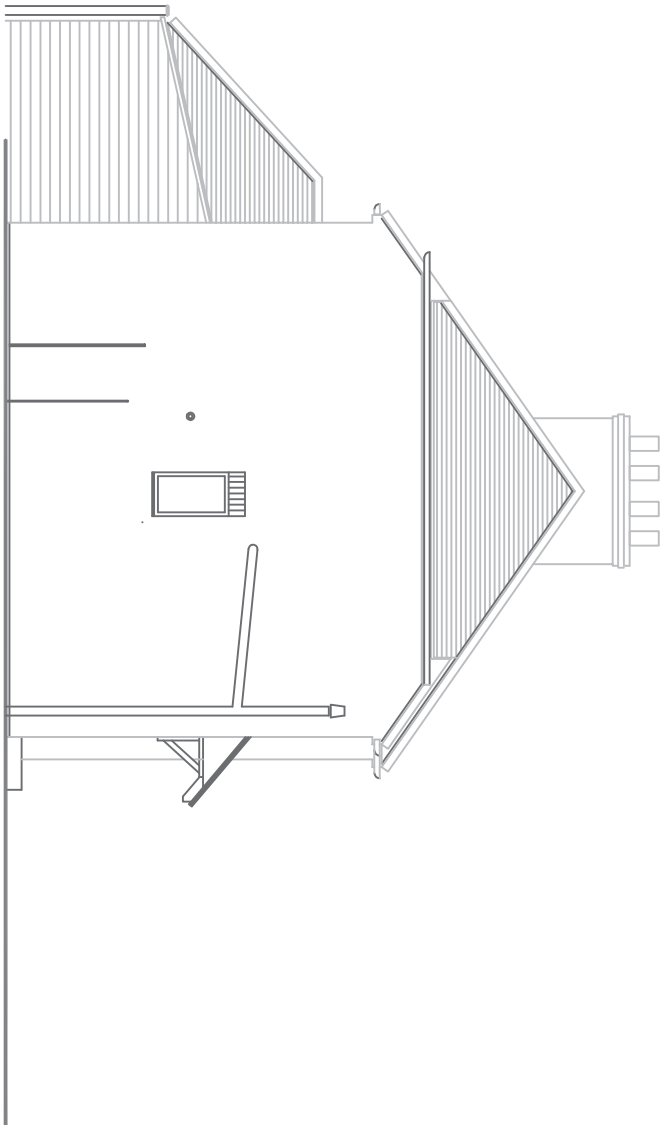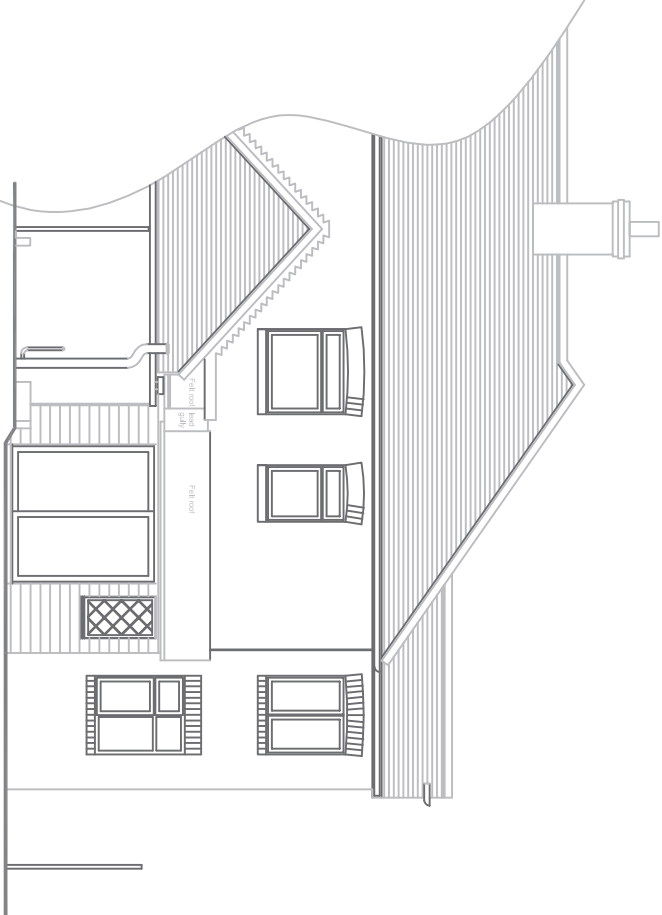

EXISTING BUILDING

PROPOSED BUILDING

