




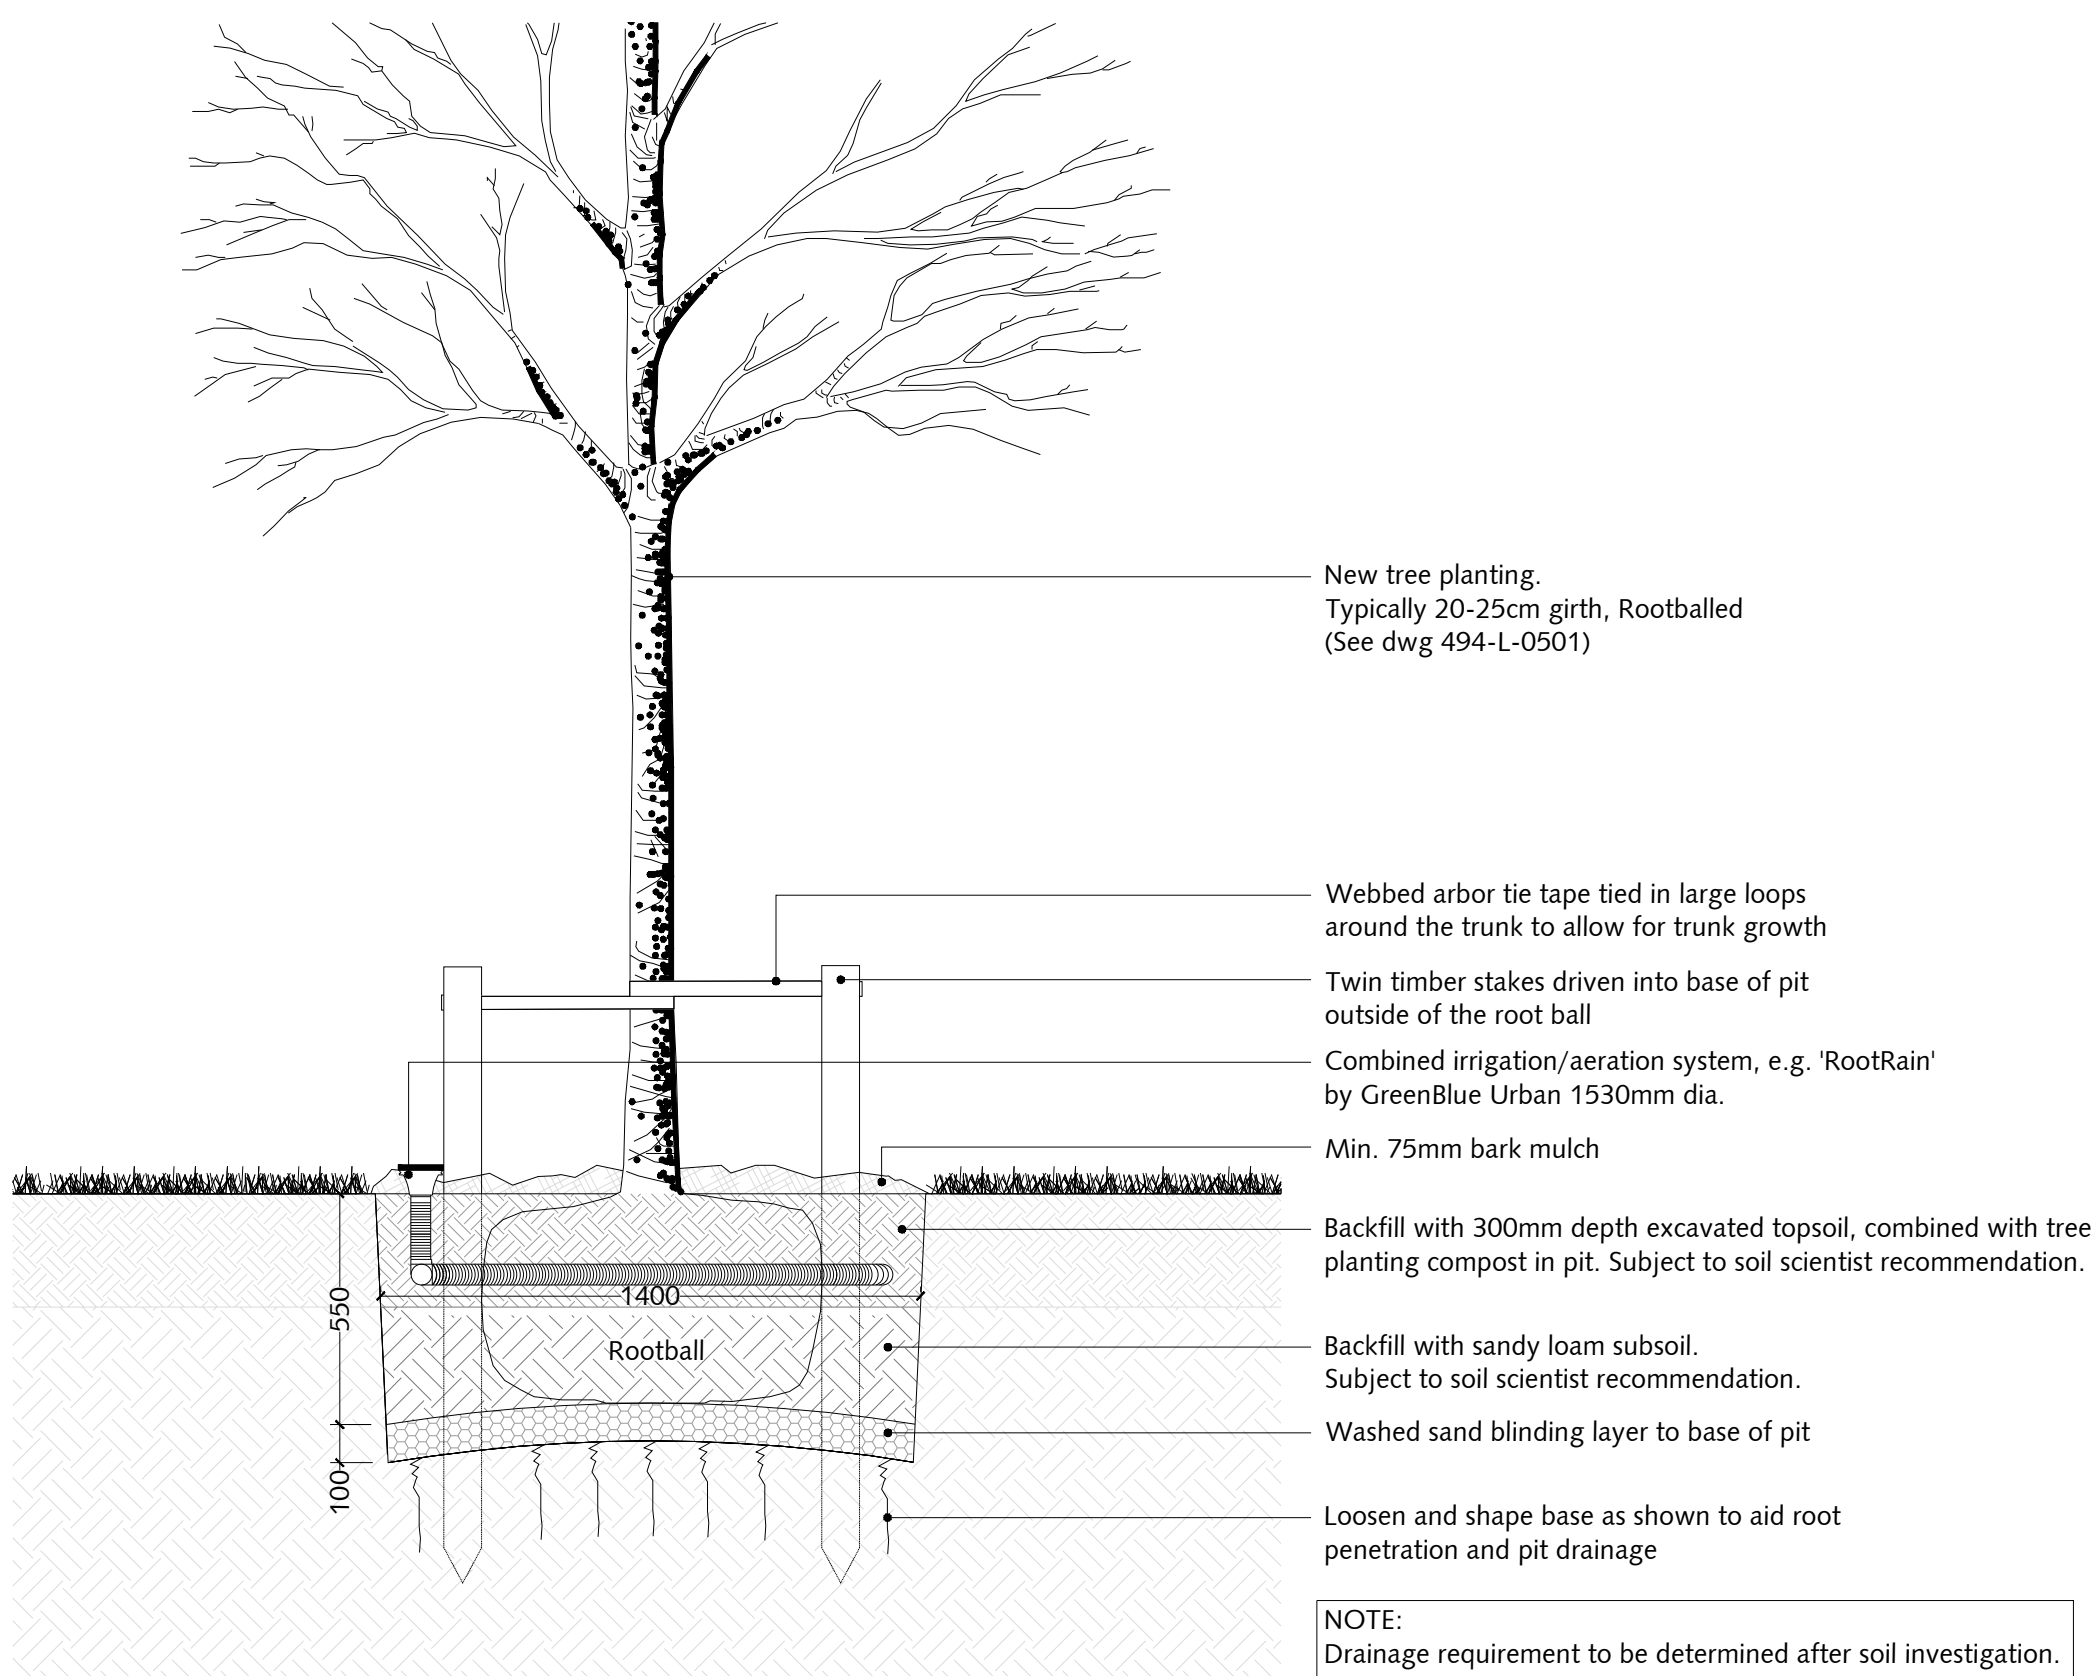


01. Typical semi-mature trees planting details, 20-25cm girth
Scale 1:20

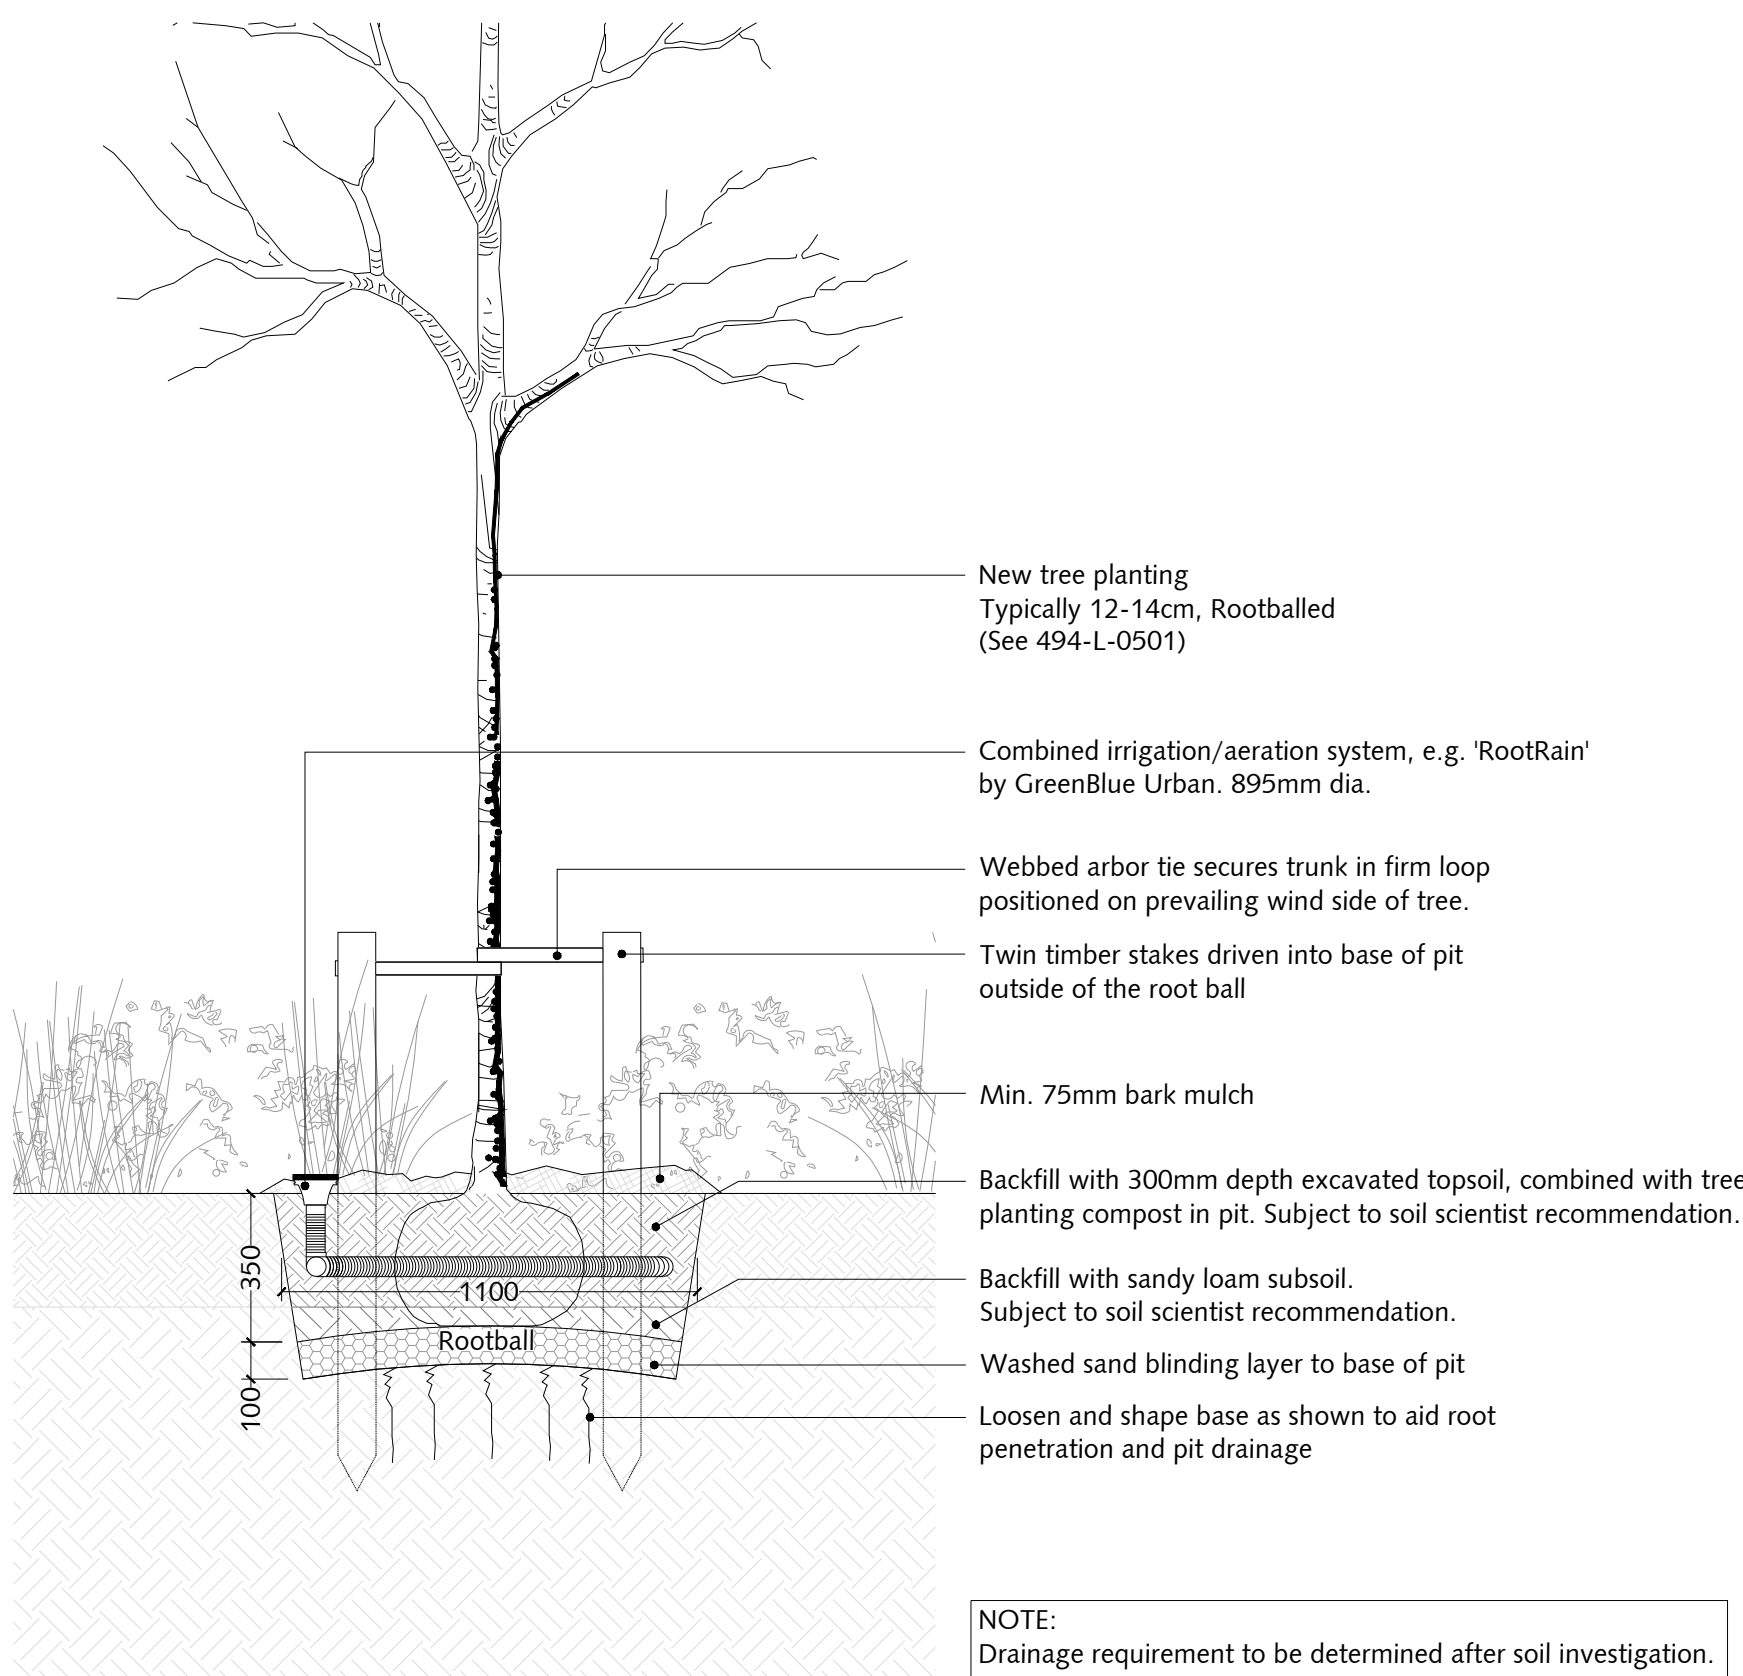

02. Typical heavy standard trees, 12-14cm girth
Scale 1:20

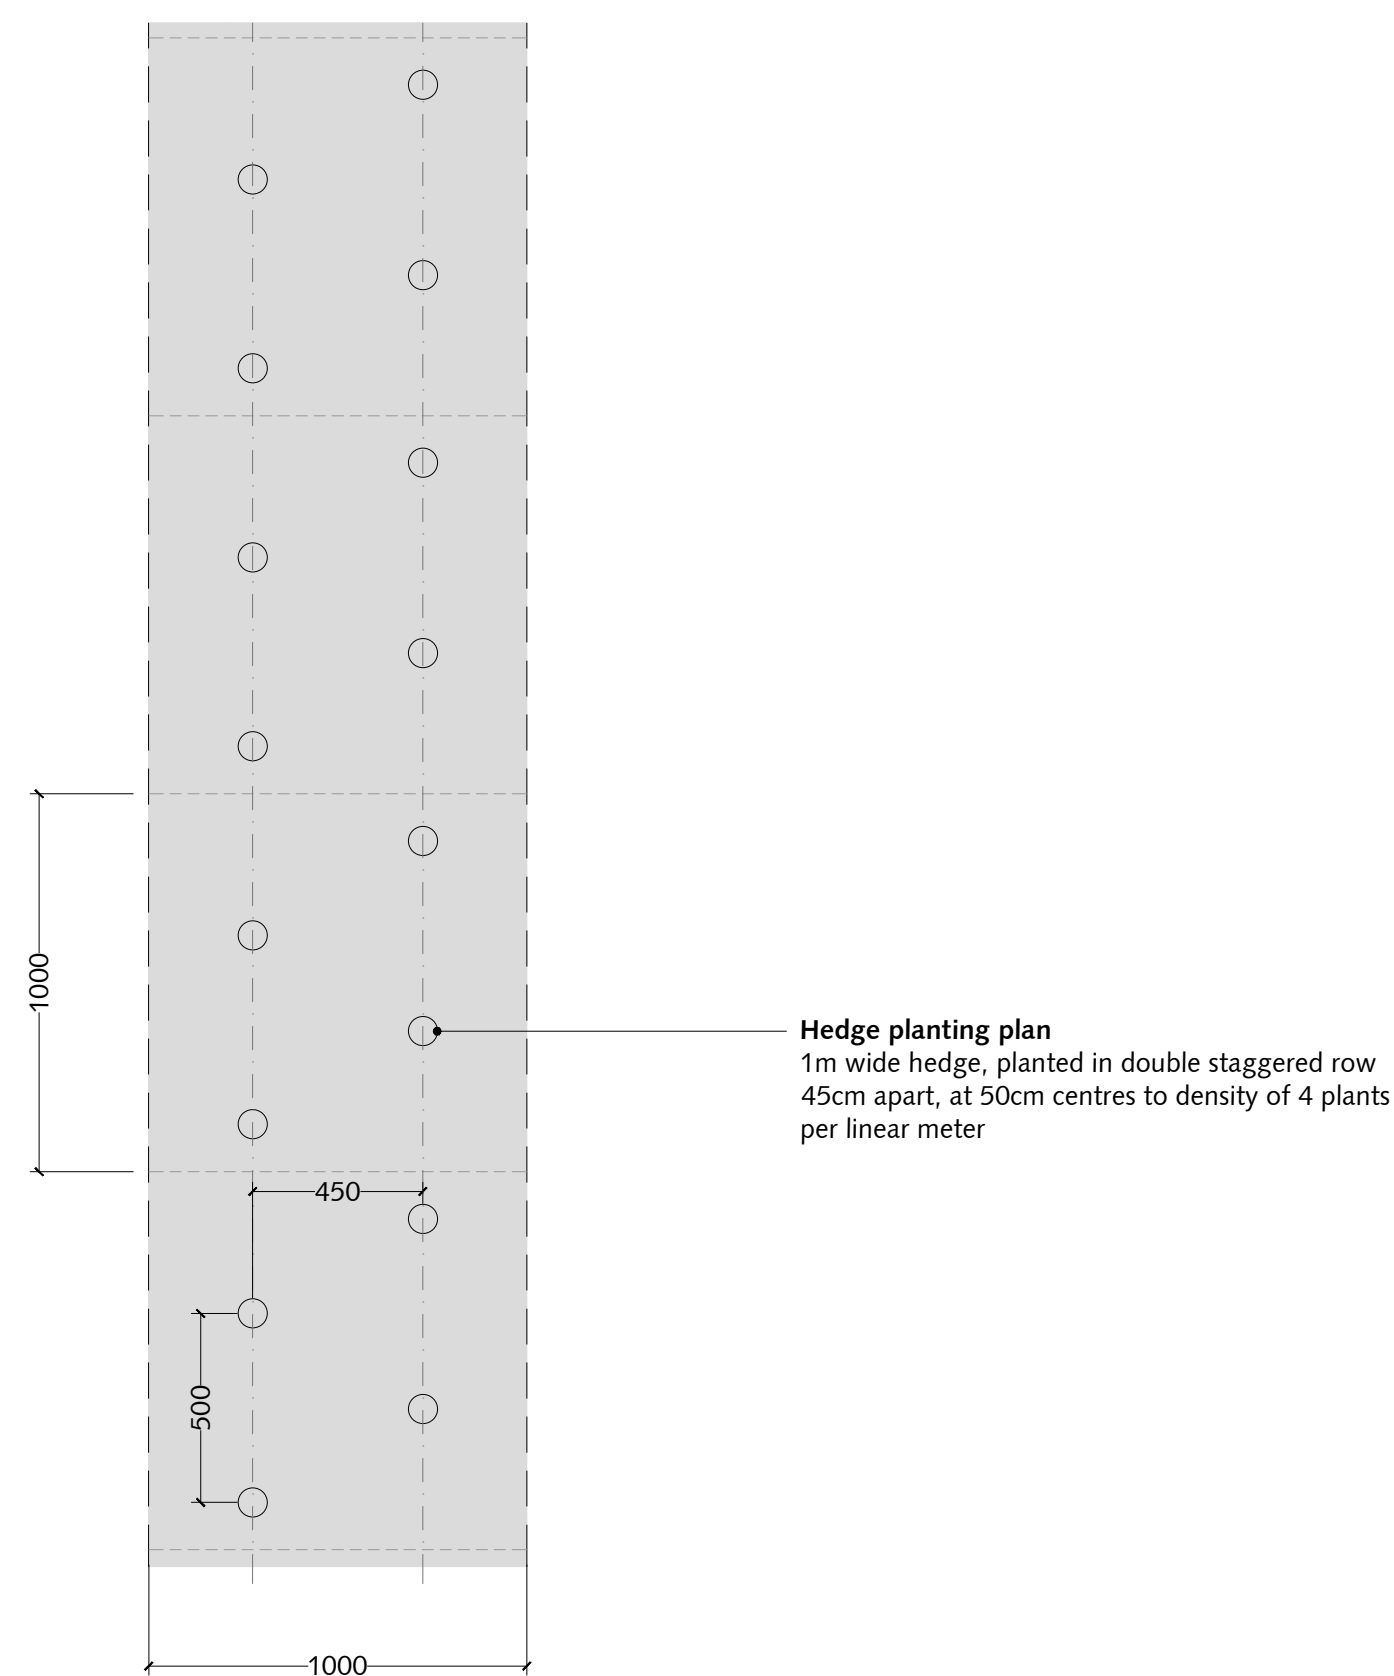

03. Typical hedge planting plan
Scale 1:20

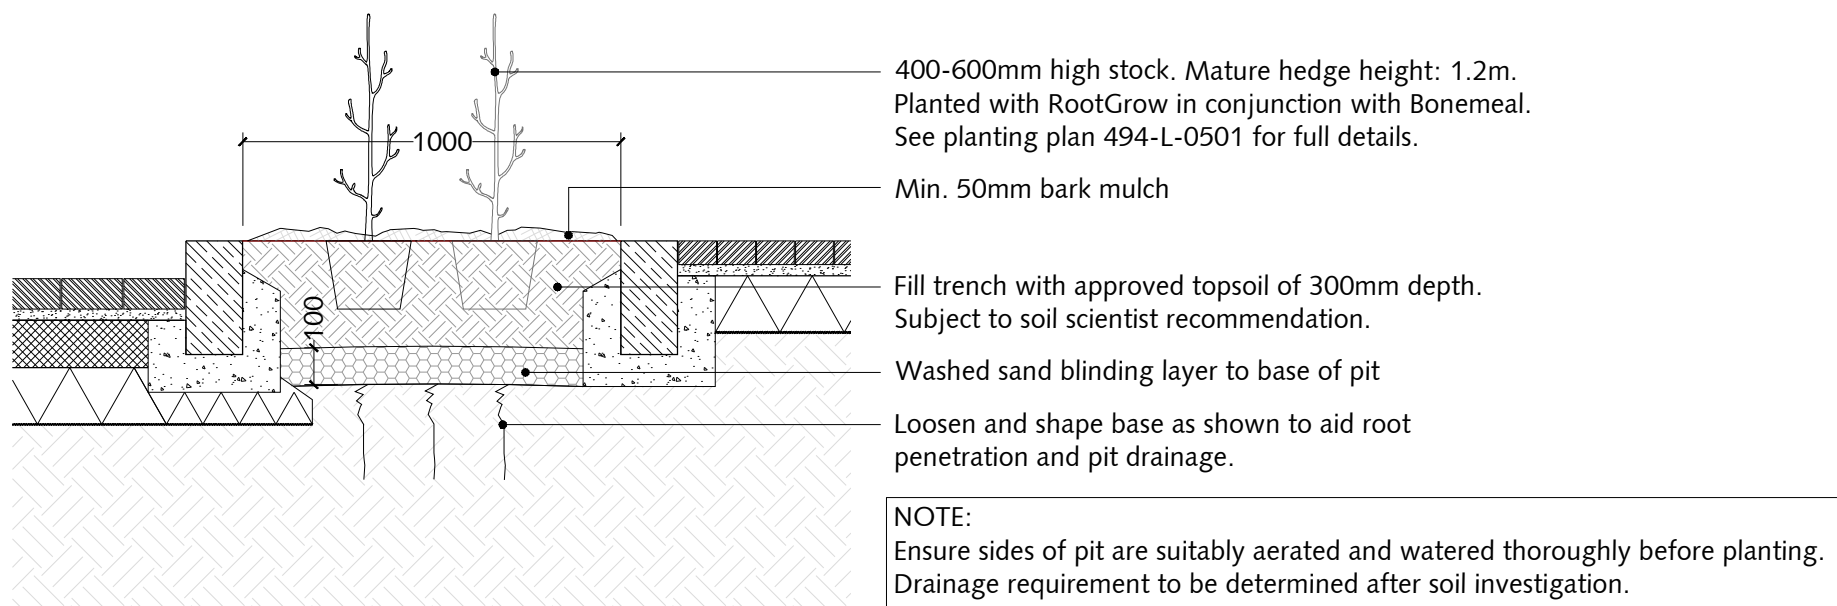

04. Typical hedge planting
Scale 1:20