


LAUNDRY BUILDING

DAIRY HOUSE



01. Elevation B-B
Scale 1:50

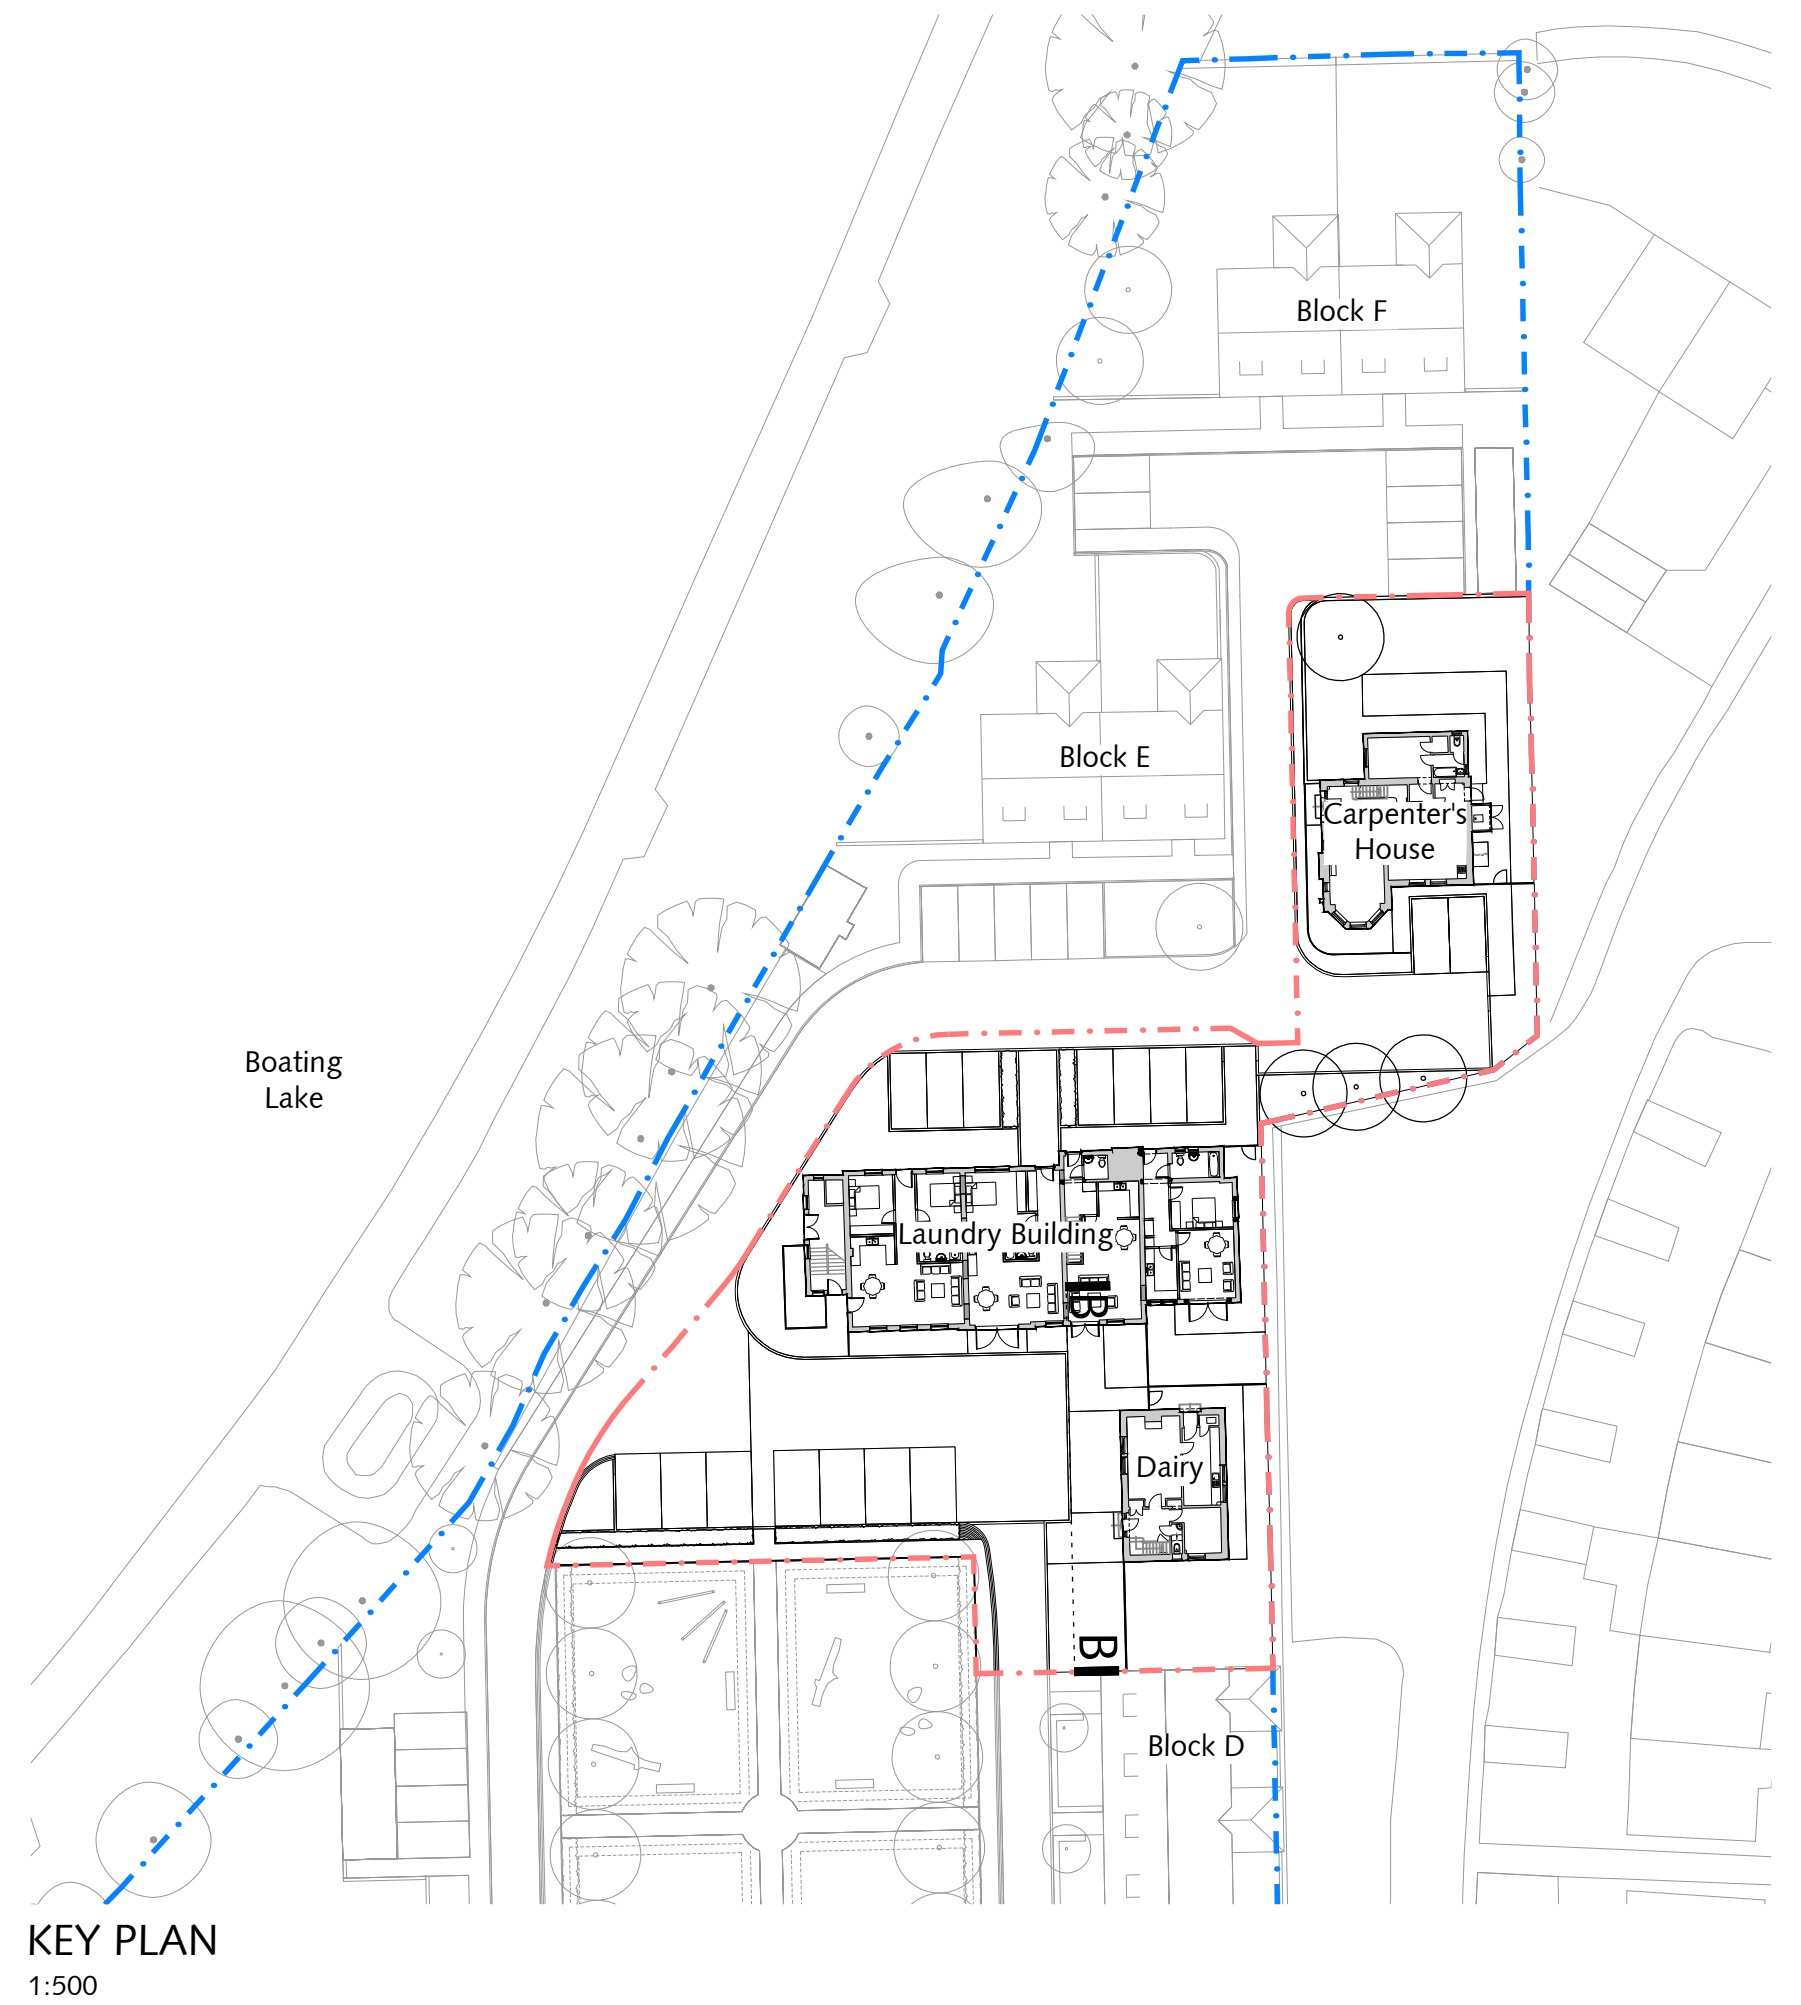

KEY PLAN
1:500

Do not scale drawings. All dimensions to be checked on site.
Errors to be reported immediately to landscape architect.
To be read in conjunction with all relevant architects, Services and engineers drawings.

Revision Tracker
01 - Planning Issue for Condition 7

06.02.2018

Churchman Landscape Architects

London
3.04 Chester House, Kennington Park,
1-3 Brixton Rd, SW9 6DE

Bristol
S4 Bristol & Exeter House,
Lower Approach Road, BS1 6QS

+44(0)20 3727 6780
mail@churchmanla.co.uk

Date
Scale
Drawn
05.02.2018
1:50/A1
CP/ADK

Location
Client
Littlehampton, West Sussex
The Carpenters' Company

Rustington Convalescent Home
Elevation B-B

494-CLA-XX-0F-DR-L-0202



REV
01