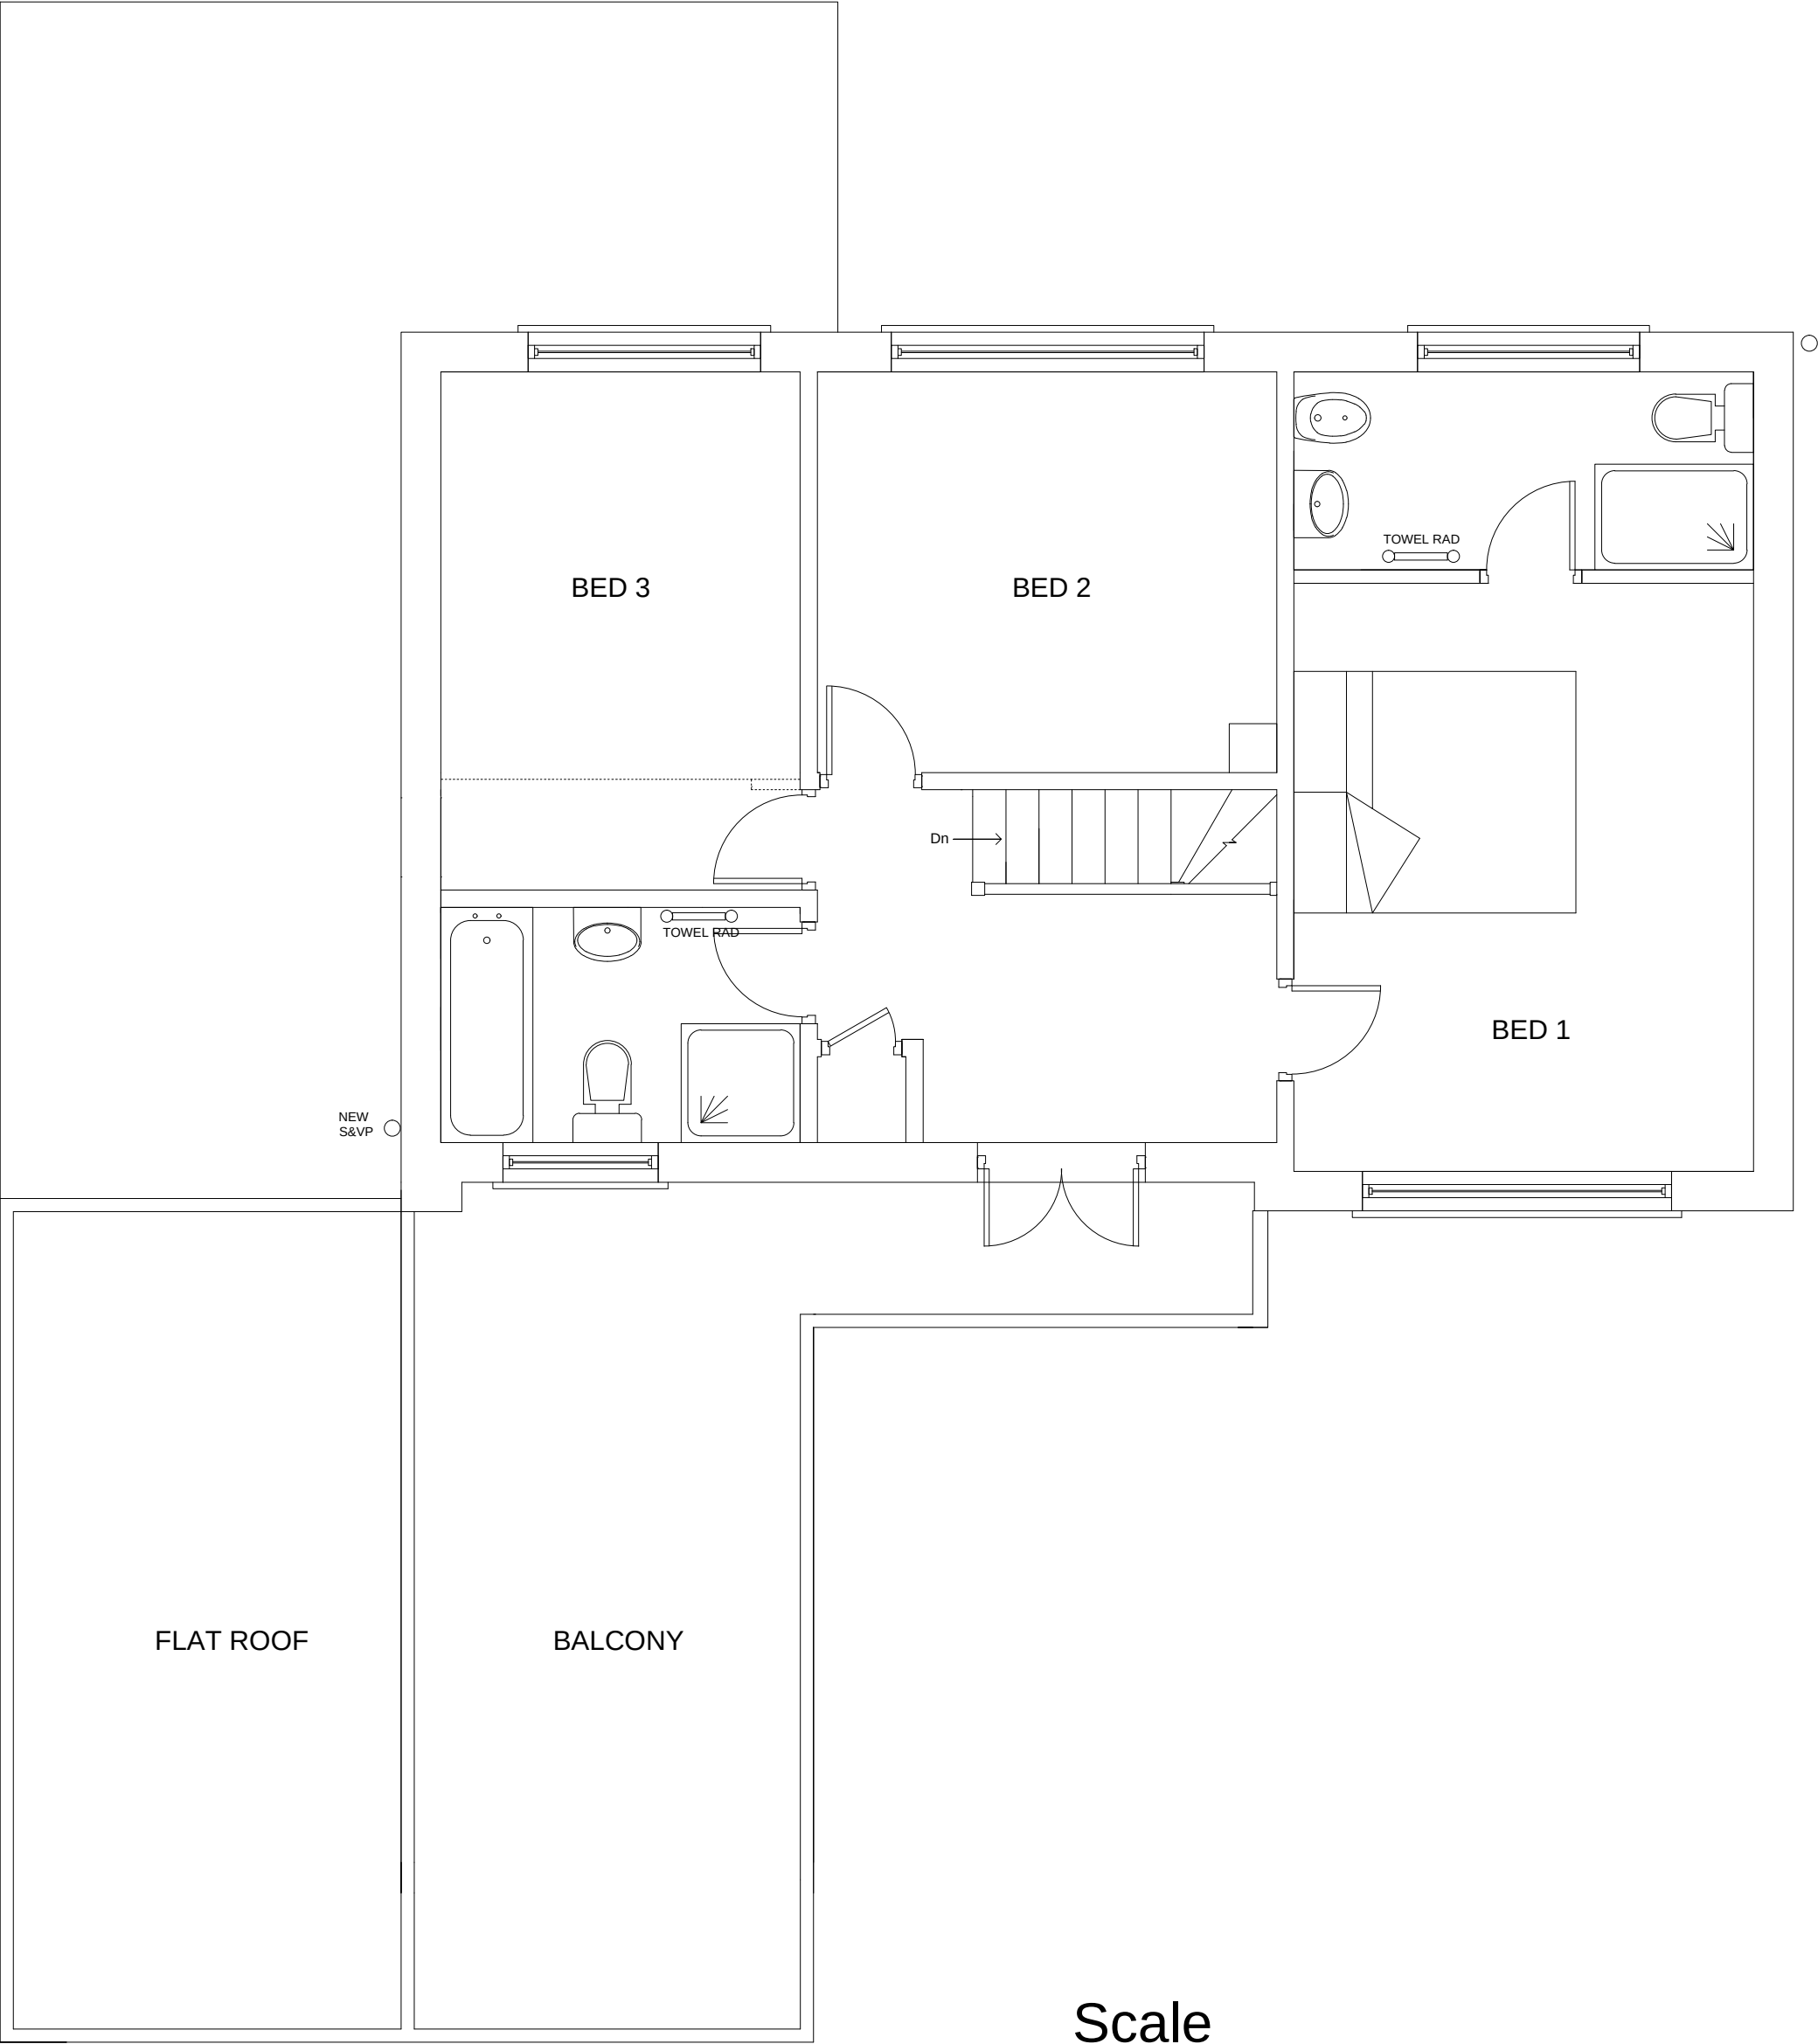


	Michael Pearce & Associates Ltd Chartered Surveyors - Architectural Consultants Tel 01903 786839 Mob 07812 195560	ALTERATIONS TO BALCONY 18 BOTANY CLOSE, RUSTINGTON. BN16 2BJ.	DRW NO 1 SCALE 1/50 EXISTING FIRST FLOOR PLAN
--	---	---	--