



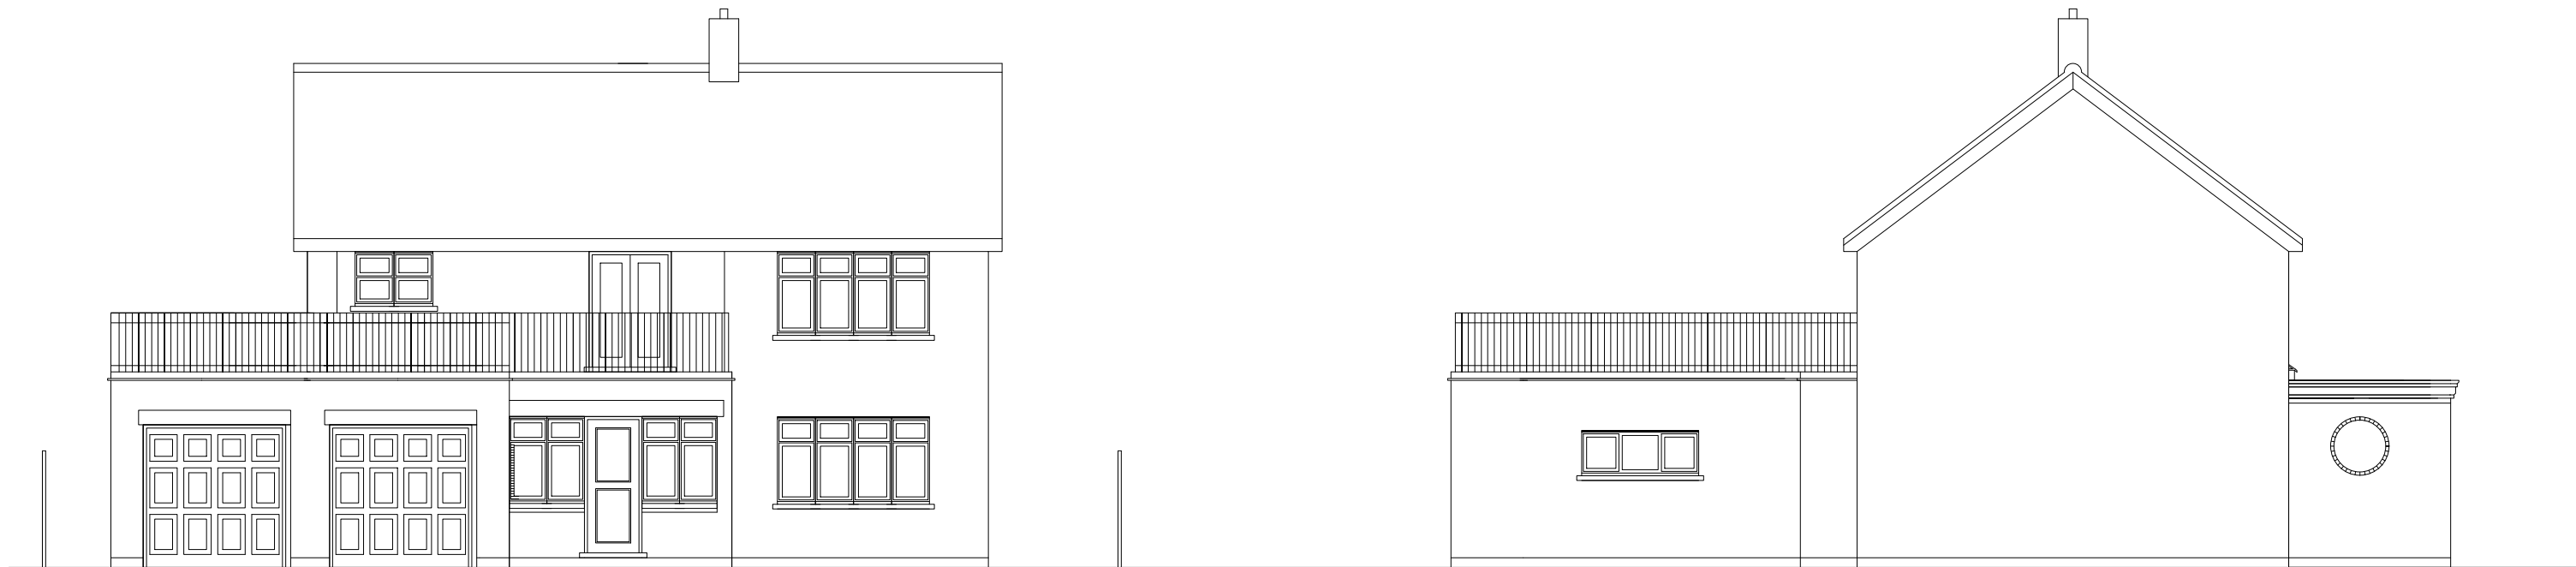


FRONT ELEVATION (SOUTH)

SIDE ELEVATION (EAST)

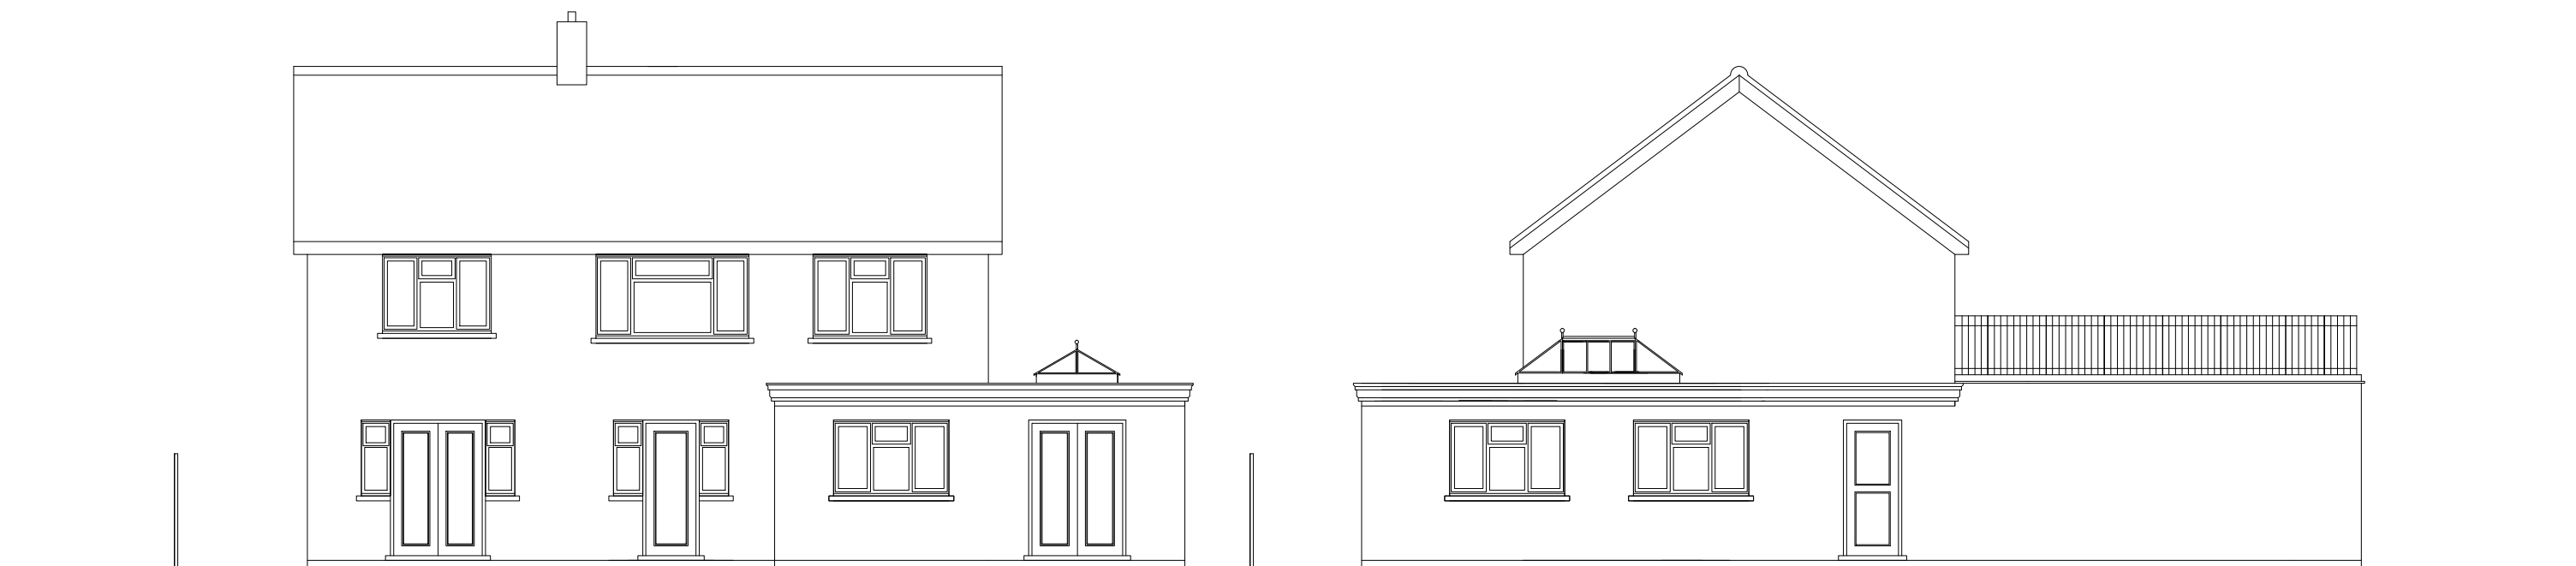

REAR ELEVATION (NORTH)

SIDE ELEVATION (WEST)

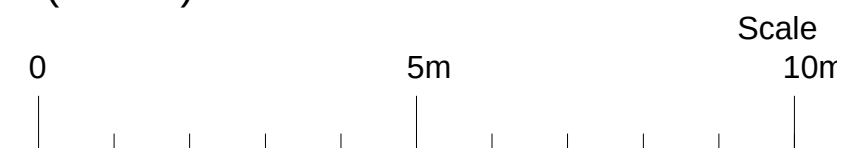

Michael Pearce & Associates Ltd
Chartered Surveyors - Architectural Consultants
47 Sea Lane Gardens, Ferring, Worthing. BN12 5EQ.

Tel 01903 786839
Mob 07812 195560
e-mail:michael@mpa-surveyors.co.uk

ALTERATIONS TO BALCONY
 18 BOTANY CLOSE, RUSTINGTON. BN16 2BJ.

DRW NO 3 SCALE 1/100
 EXISTING ELEVATIONS