


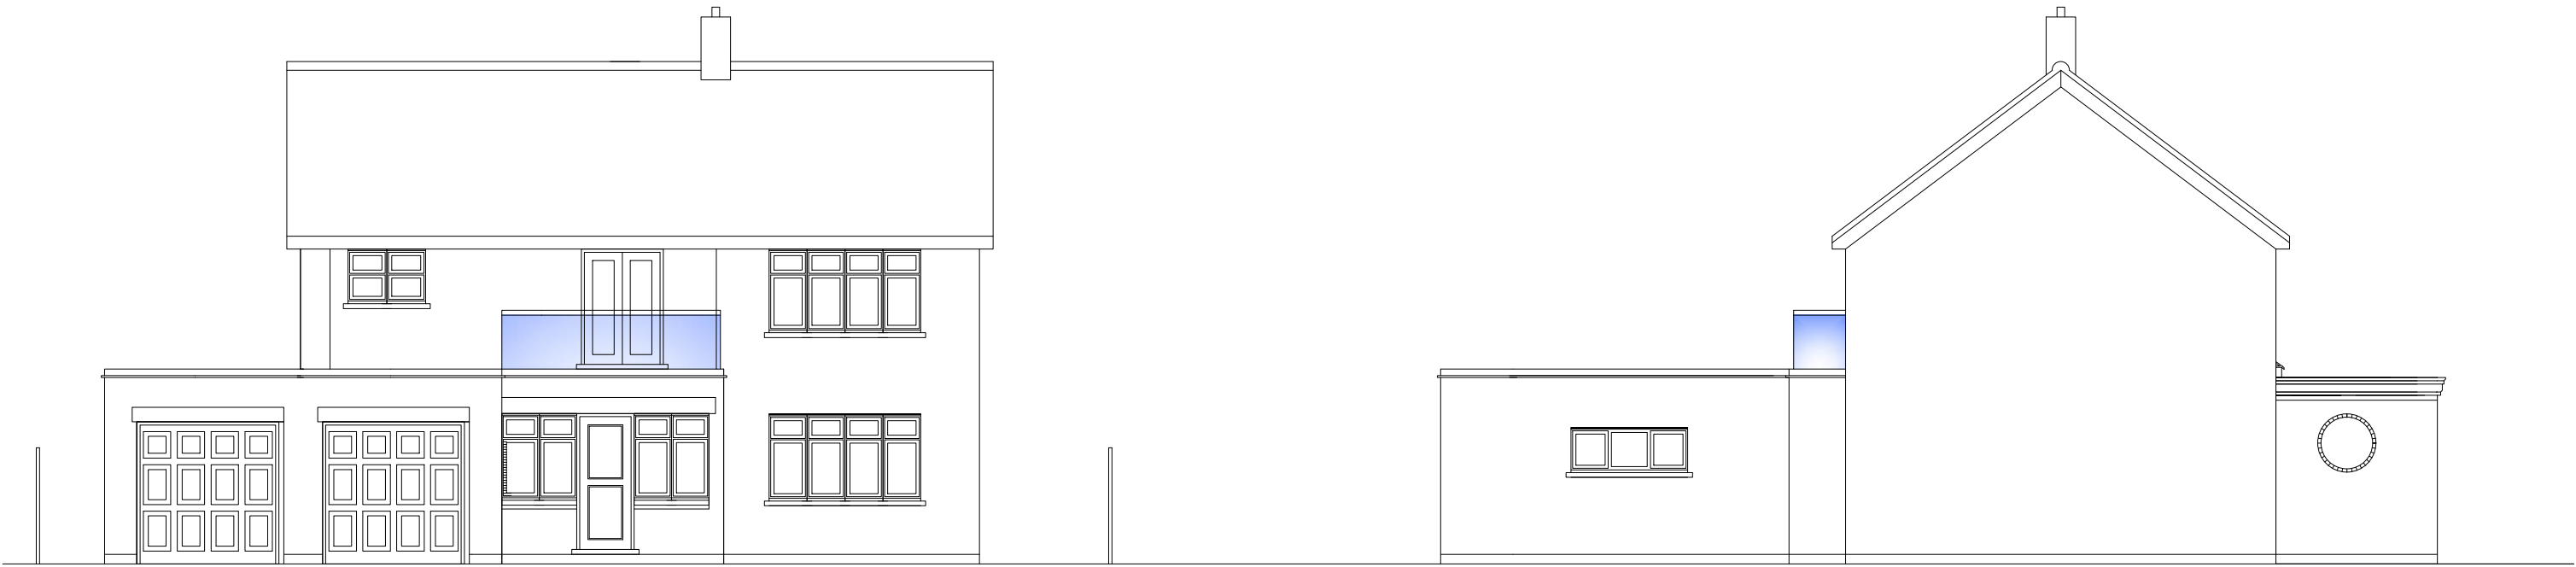

FRONT ELEVATION (SOUTH)


SIDE ELEVATION (EAST)



REAR ELEVATION (NORTH)

SIDE ELEVATION (WEST)

MATERIALS:-
BALCONY GUARDING TO BE GLASS WITH
STAINLESS STEEL HANDRAIL FIXED TO WALL.

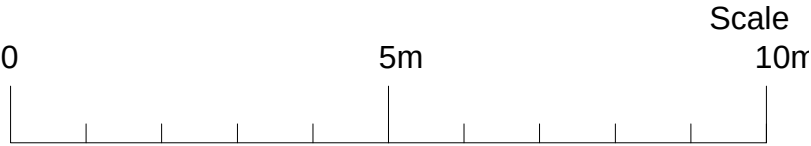

	Michael Pearce & Associates Ltd Chartered Surveyors - Architectural Consultants 47 Sea Lane Gardens, Ferring, Worthing. BN12 5EQ.	Tel 01903 786839 Mob 07812 195560 e-mail:michael@mpa-surveyors.co.uk	ALTERATIONS TO BALCONY 18 BOTANY CLOSE, RUSTINGTON. BN16 2BJ.	DRW NO 4 SCALE 1/100 PROPOSED ELEVATIONS
--	---	--	--	--