
ARUN DISTRICT COUNCIL R/4023/HH

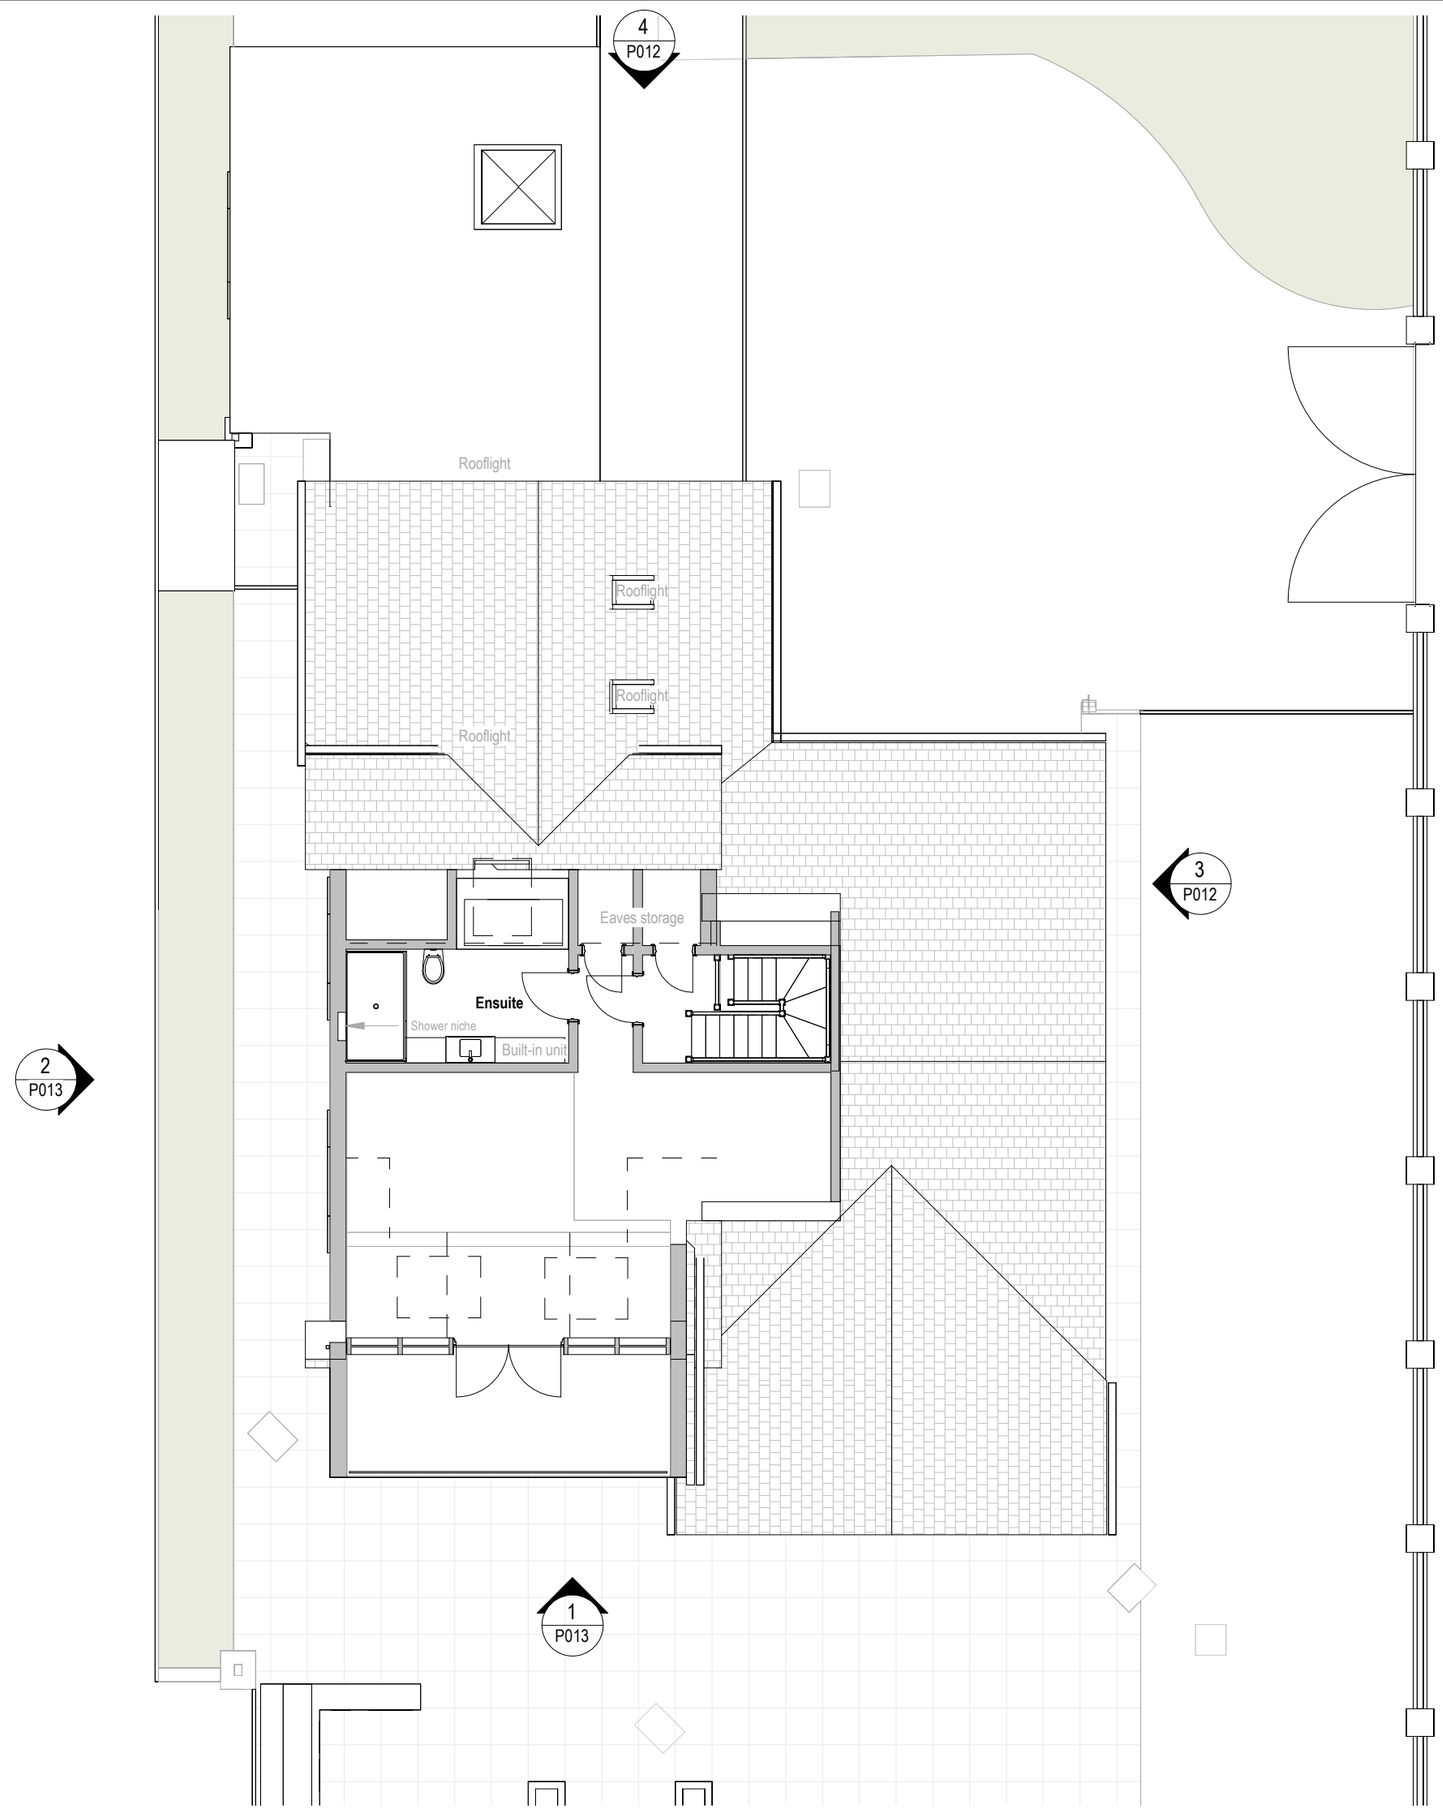

Revisions

No.	Description	Date	By
6	PLANNING	02-03-23	
5	Final Plans	01-02-23	
4	Dimensions added	05-12-22	
3	First revision	25-11-22	
2	Dimensions added for reference	21-11-22	

Notes:

GENERAL NOTES:

All dimensions & levels are preliminary and approximate and subject to utilities search, legal boundaries and detailed layouts/ design development through consultation.

Dimensions are to be checked on site by contractor & sub contractors prior to commencement of work, any discrepancies are to be highlighted immediately to the architects.

Note: All doors and windows are to be replaced, internally and externally

Scale 1 to 100

0 1 2 5 M

Scale: 1 : 100 @ A3

Project No. **354**

Project Name: **8 Botany Close**

N

Drawing Name: **Proposed First Floor Plan**

Drawing No. **P010**

Revision: **P6**

Suitability Description: **PLANNING**

Drawn: MS Checked: GF Orig Paper Size: A3

FRESH | Architects

T 07703682107 | 07393913140

info@fresh-architects.co.uk | www.fresharchitects.co.uk

Use figured dimensions only. All levels and dimensions to be checked. This drawing is to be read in conjunction with all other relevant drawings and specifications.

© FRESH Architects Ltd. All rights reserved