


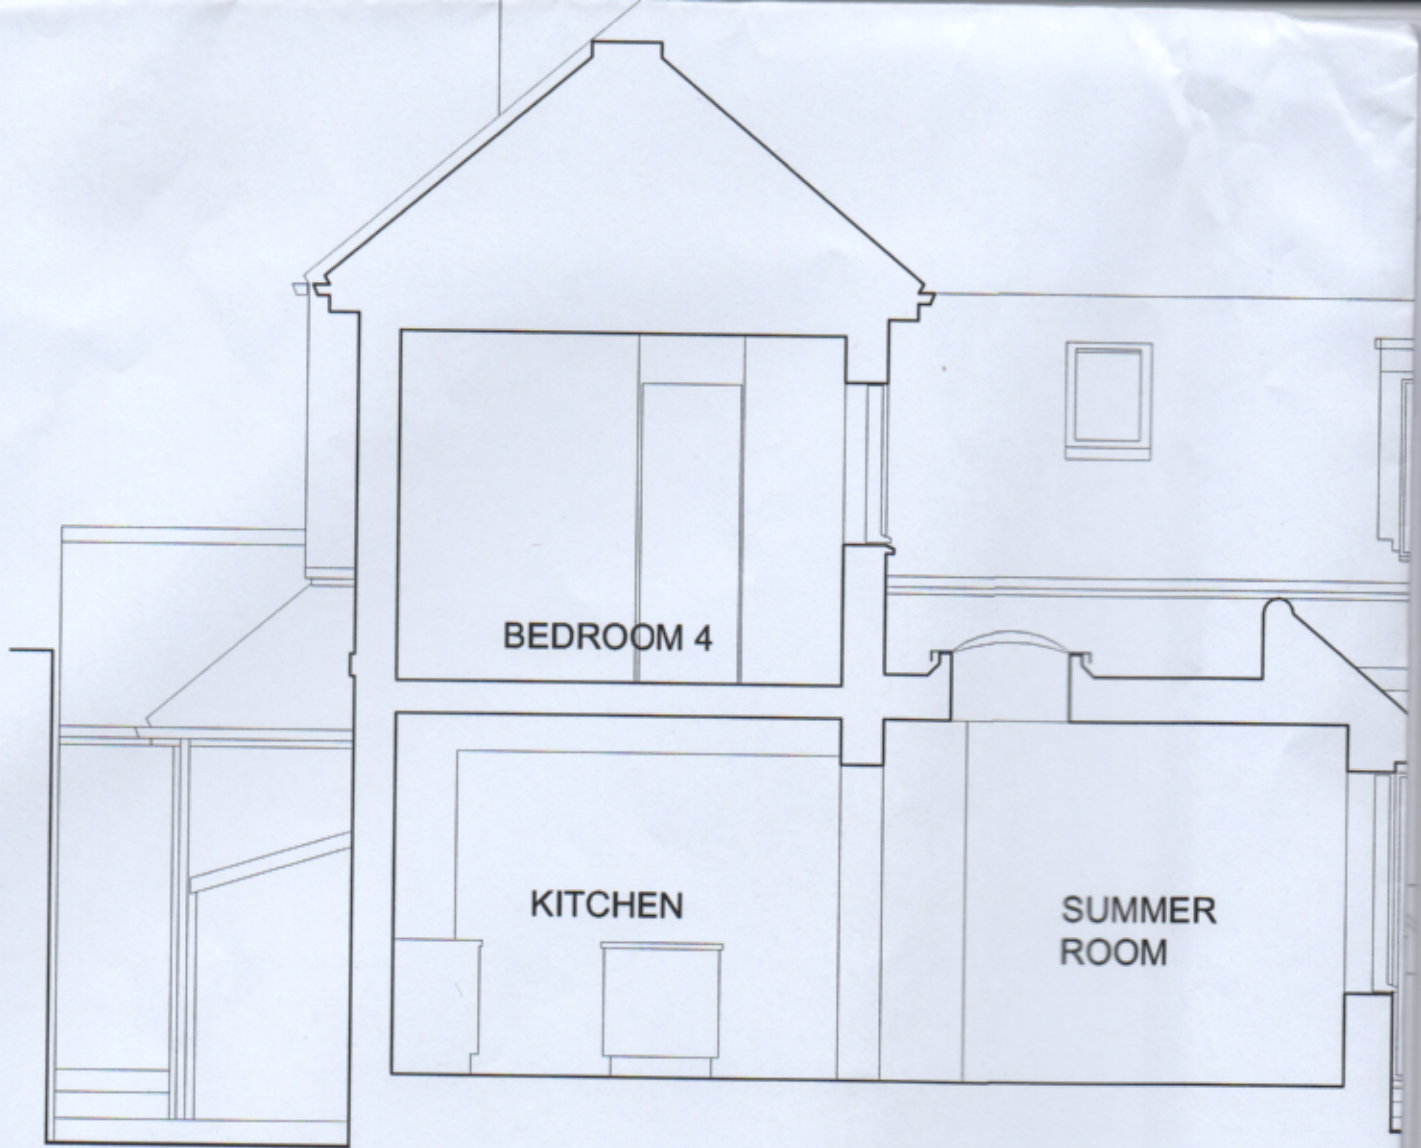

CROSS



SIDE (SOUTH) ELEVATION

SCALE 1 to 100