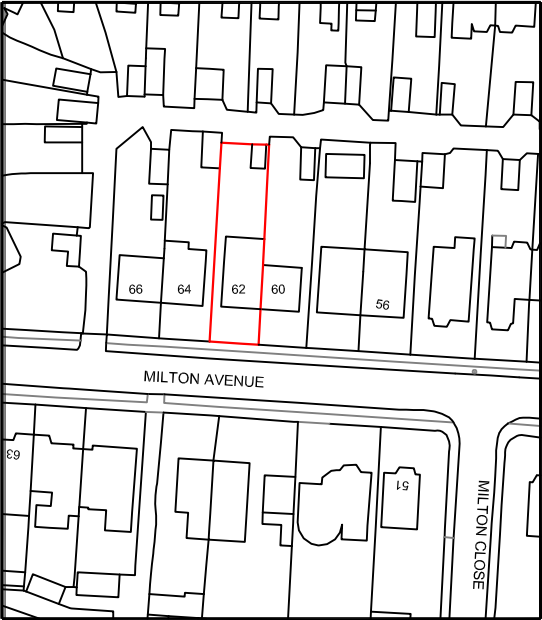


Your Home Plans Ltd
The Rafters, Aldwick Road, Bognor
Regis, West Sussex, PO21 3RN
01243 950581
june@yourhomeplans.co.uk

62 Milton Avenue
Rustington
West Sussex
BN16 2PL

Location Map

Project Number: 62ML-19
Date: 26th February 2019
Drawn By: Your Home Plans Ltd
Checked By: JEG

Drawing No:
L01

Scale: 1:1250 A4