

EXISTING




West Elev Scale 1:100 @ A3




South Elev Scale 1:100 @ A3



East Elev Scale 1:100 @ A3

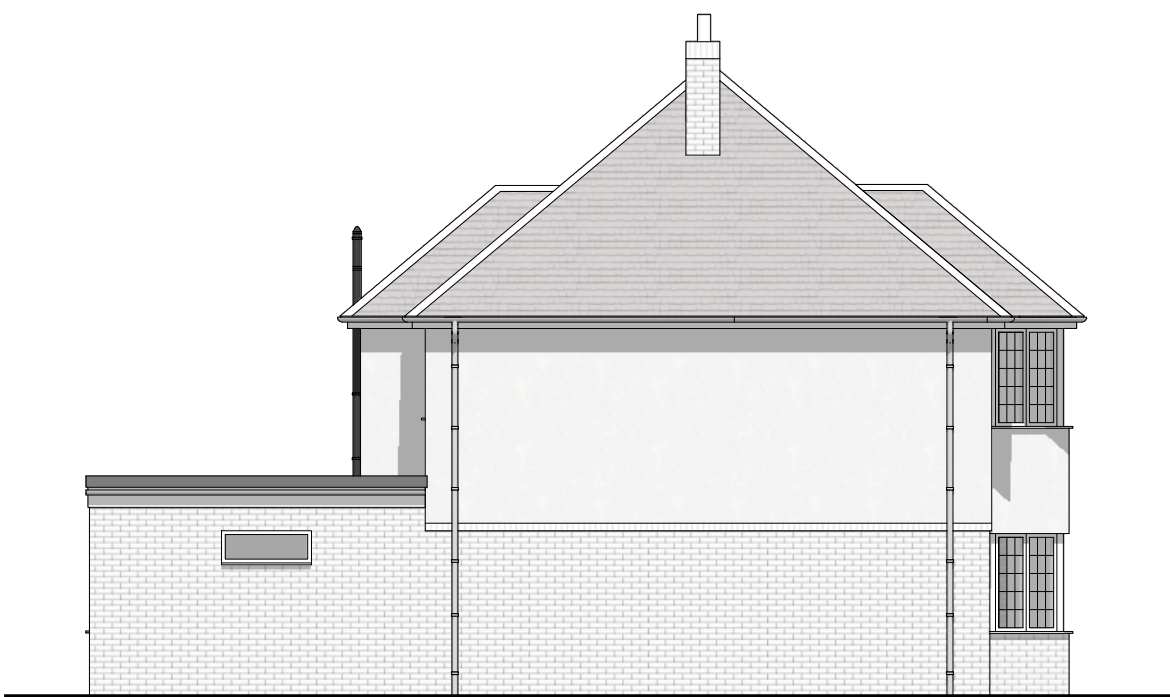

North Elev Scale 1:100 @ A3

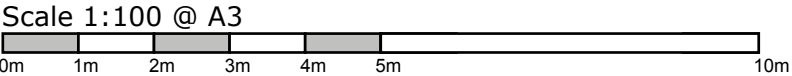

© nat-design, all rights reserved. Use figured dimensions only. All dimensions are to be checked on site before any work is carried out. Please contact the Architect immediately regarding any discrepancies discovered on site.

Rev	Notes	Date
 M: 07599199759 E: info@nat-design.co.uk www.nat-design.co.uk		
Project:		
9 Harsfold Road, Rustington, BN16 2QE		
Drawing:		
Existing Elevations		
Drawn by NSE		Scale as shown
Date Feb 2026		Revision
Drawing		
2035 - DPA - 04		