




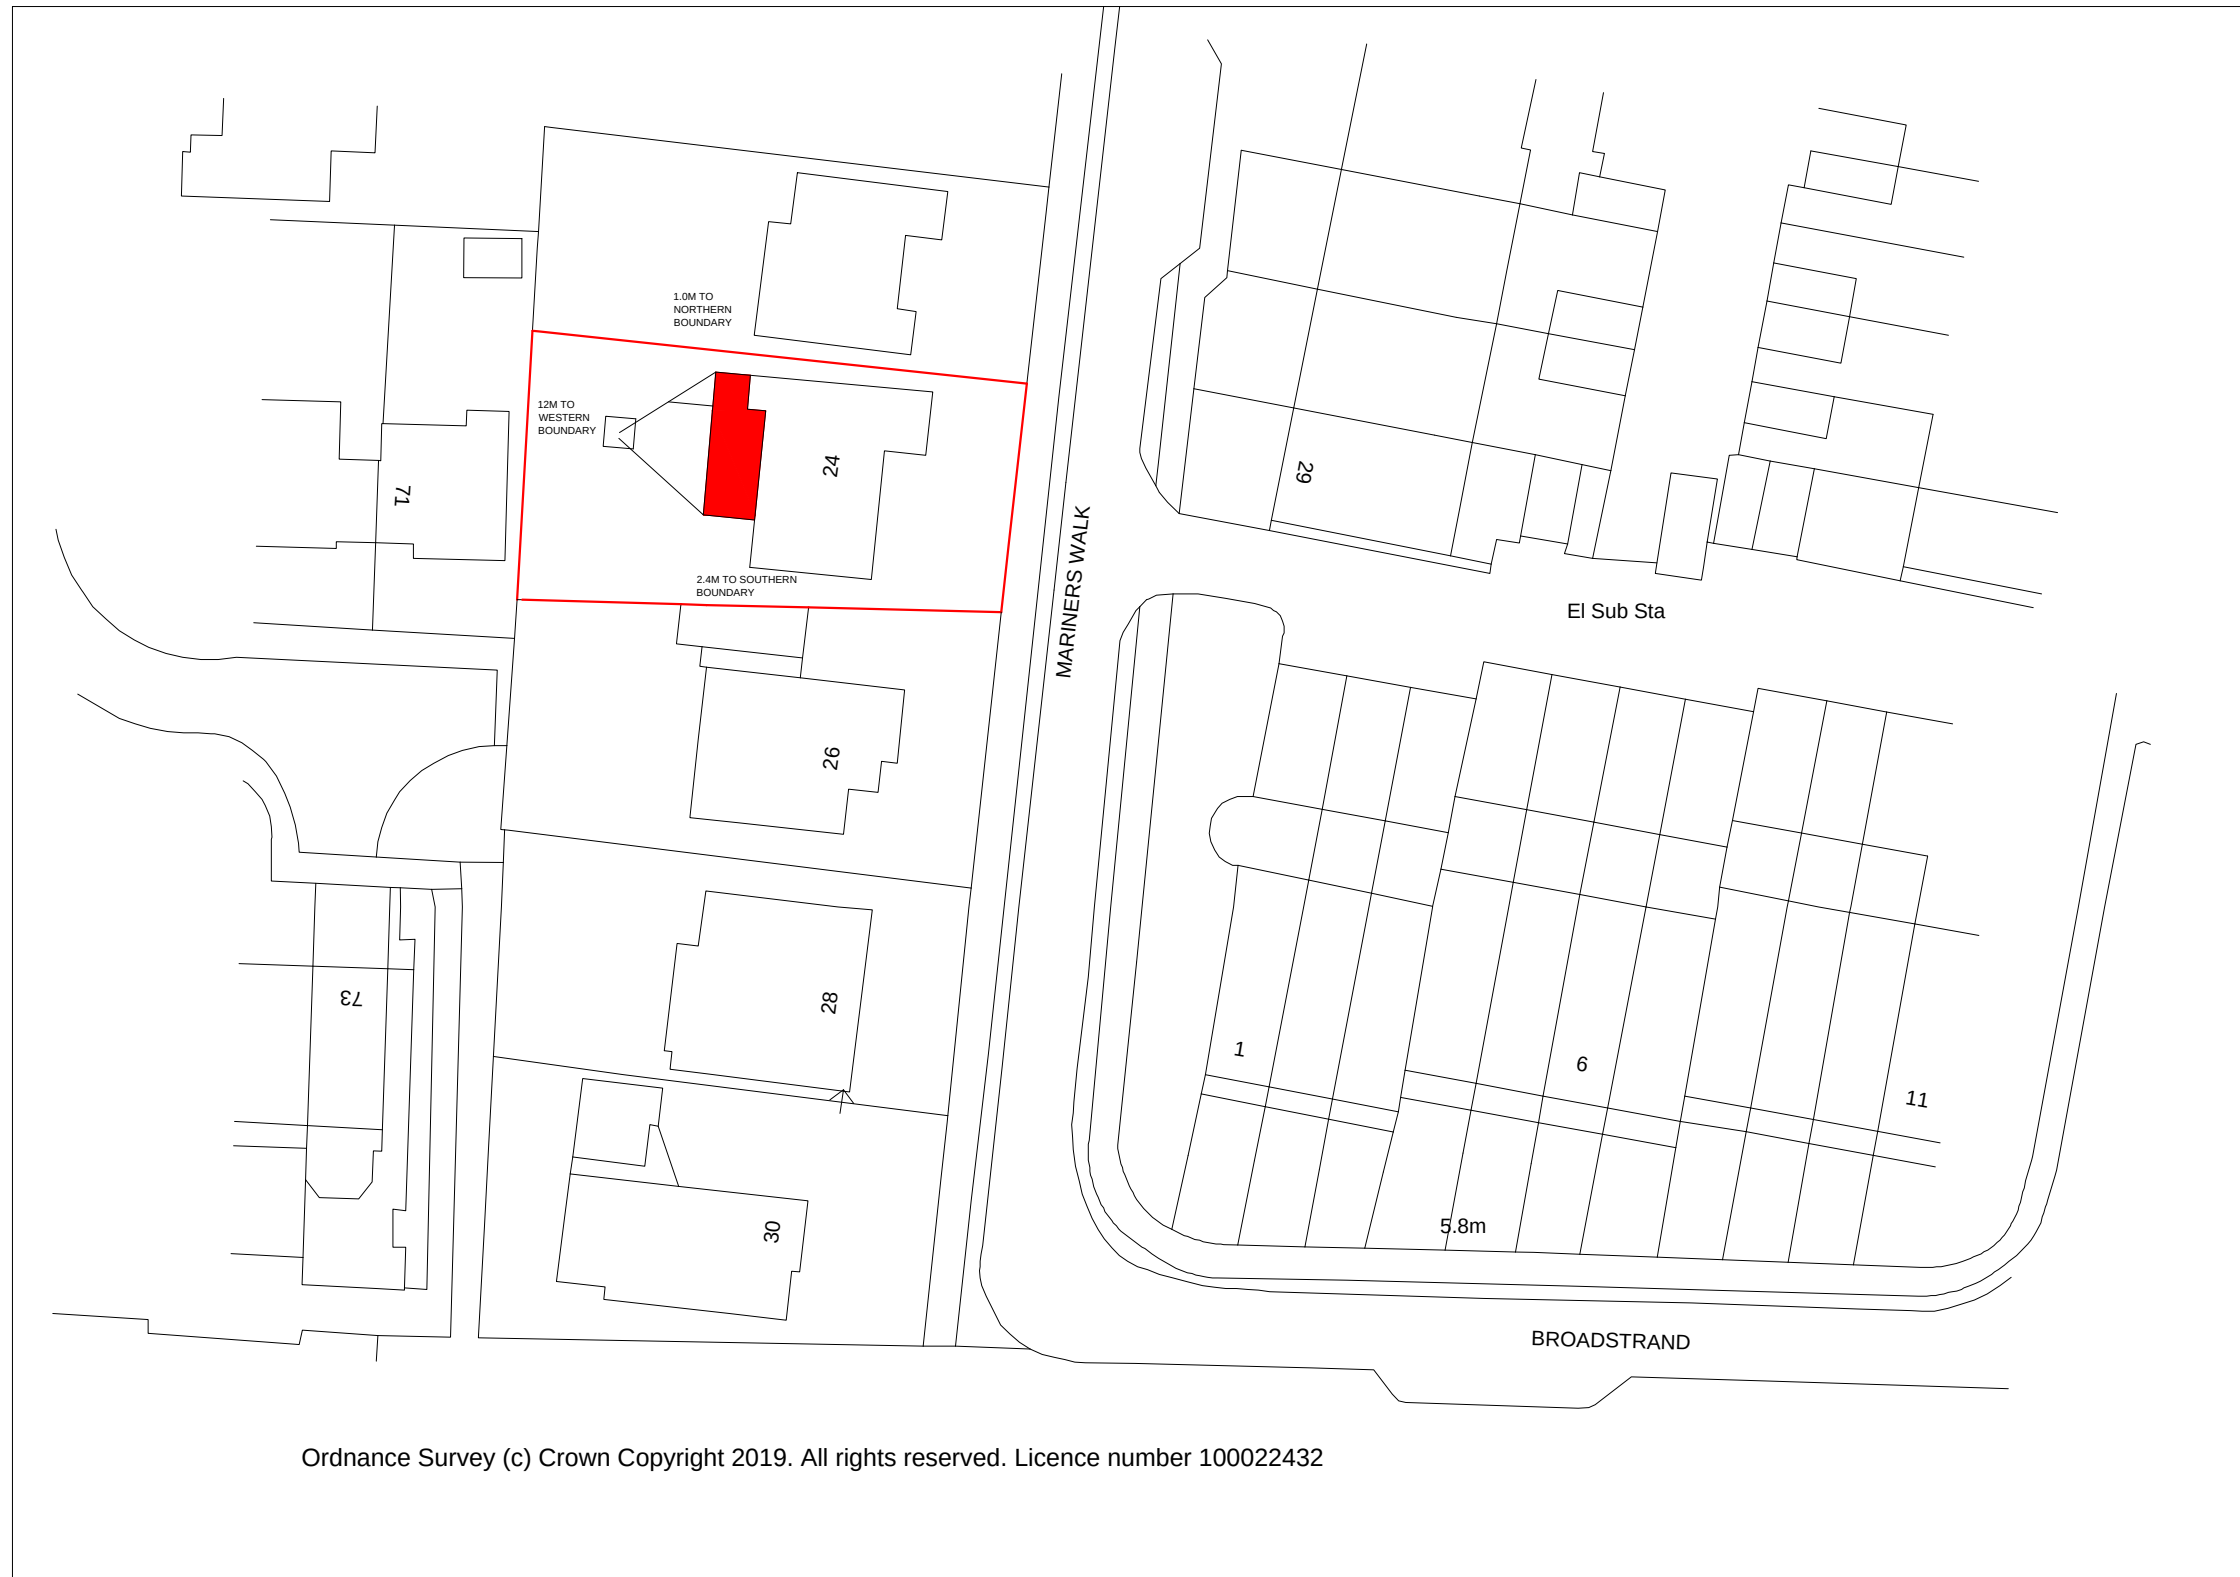

Ordnance Survey (c) Crown Copyright 2019. All rights reserved. Licence number 100022432

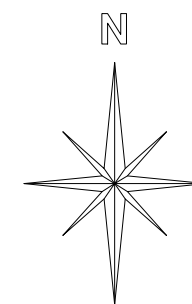

Scale in metres

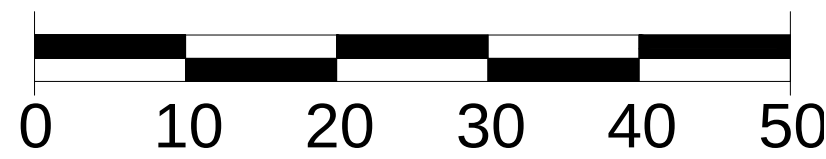

	Michael Pearce & Associates Ltd Chartered Surveyors - Architectural Consultants 47 Sea Lane Gardens, Ferring. West Sussex. BN12 5EQ.	Tel 01903 786839 Mob 07812 195560 e-mail:michael@mpa-surveyors.co.uk	REAR EXTENSION AND CONSERVATORY 24 MARINERS WALK, RUSTINGTON. BN16 2ER.	DRW NO 7 SCALE 1/500 SITE PLAN
---	--	--	--	--