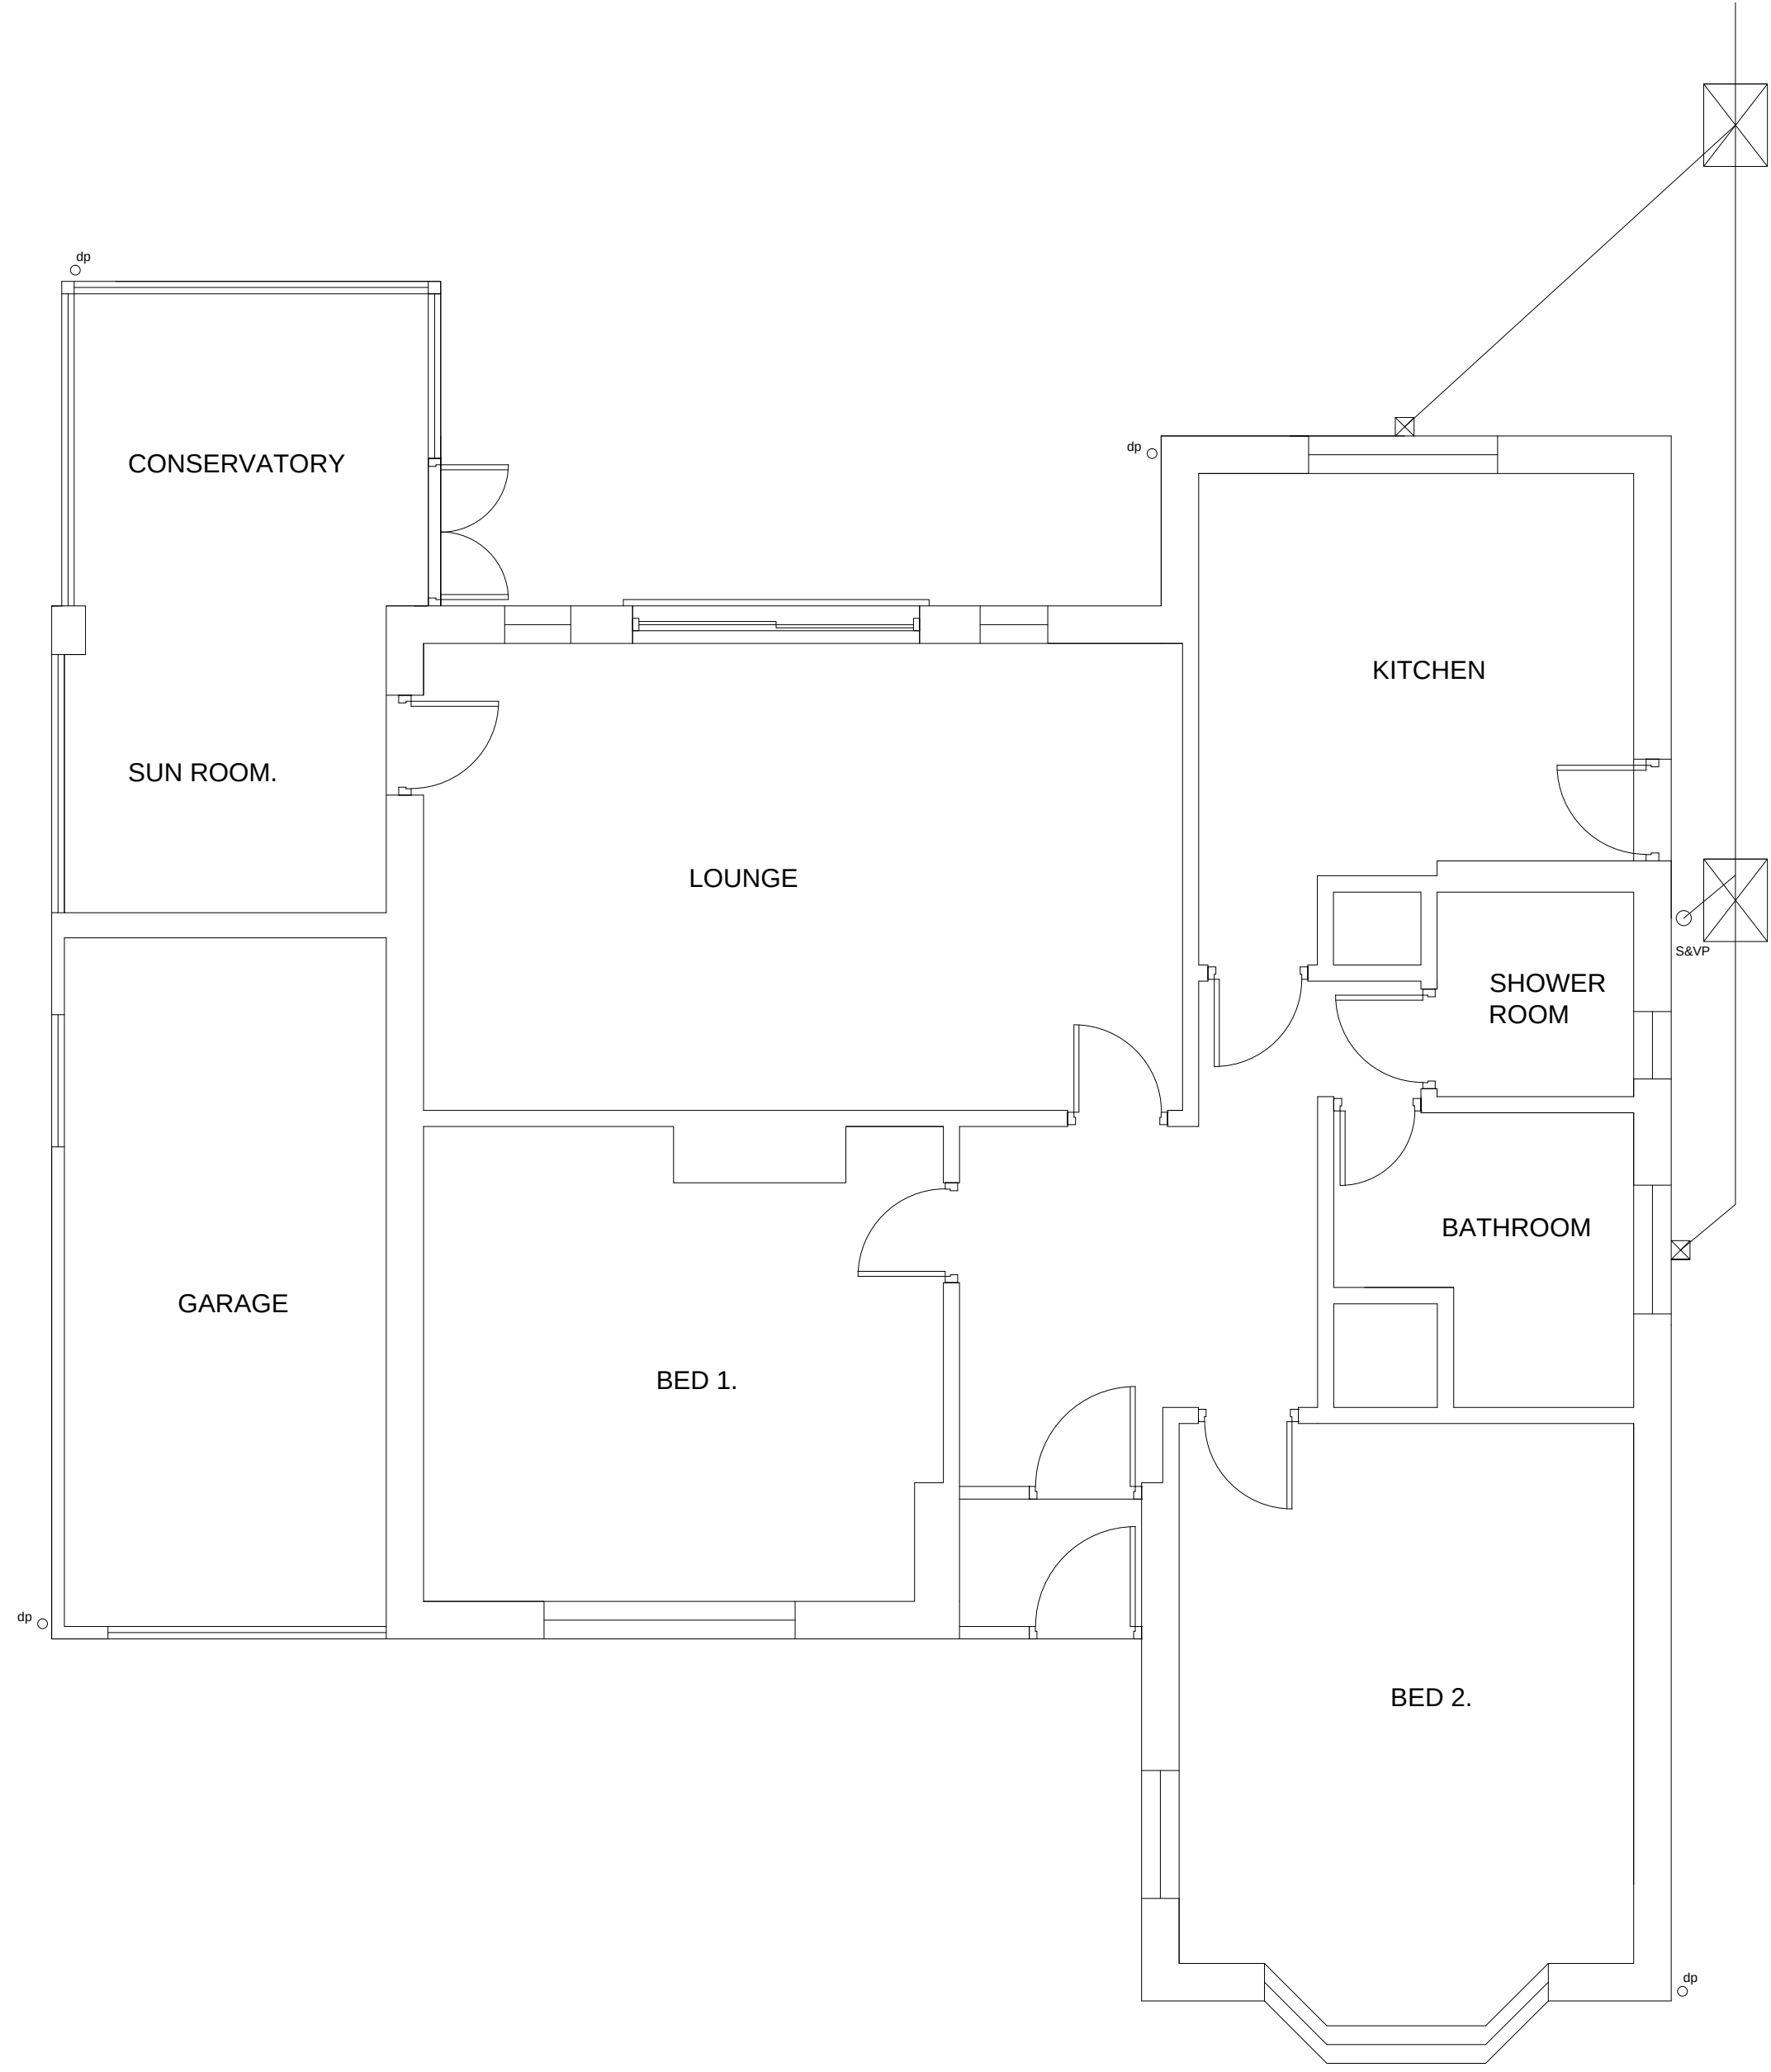


	Michael Pearce & Associates Ltd Chartered Surveyors - Architectural Consultants Tel 01903 786839 Mob 07812 195560	REAR EXTENSION AND CONSERVATORY. 24 MARINERS WALK, RUSTINGTON. BN16 2ER.	DRW NO 1 SCALE 1/50 EXISTING GROUND FLOOR PLAN
--	--	---	--