


Scale
0

5m

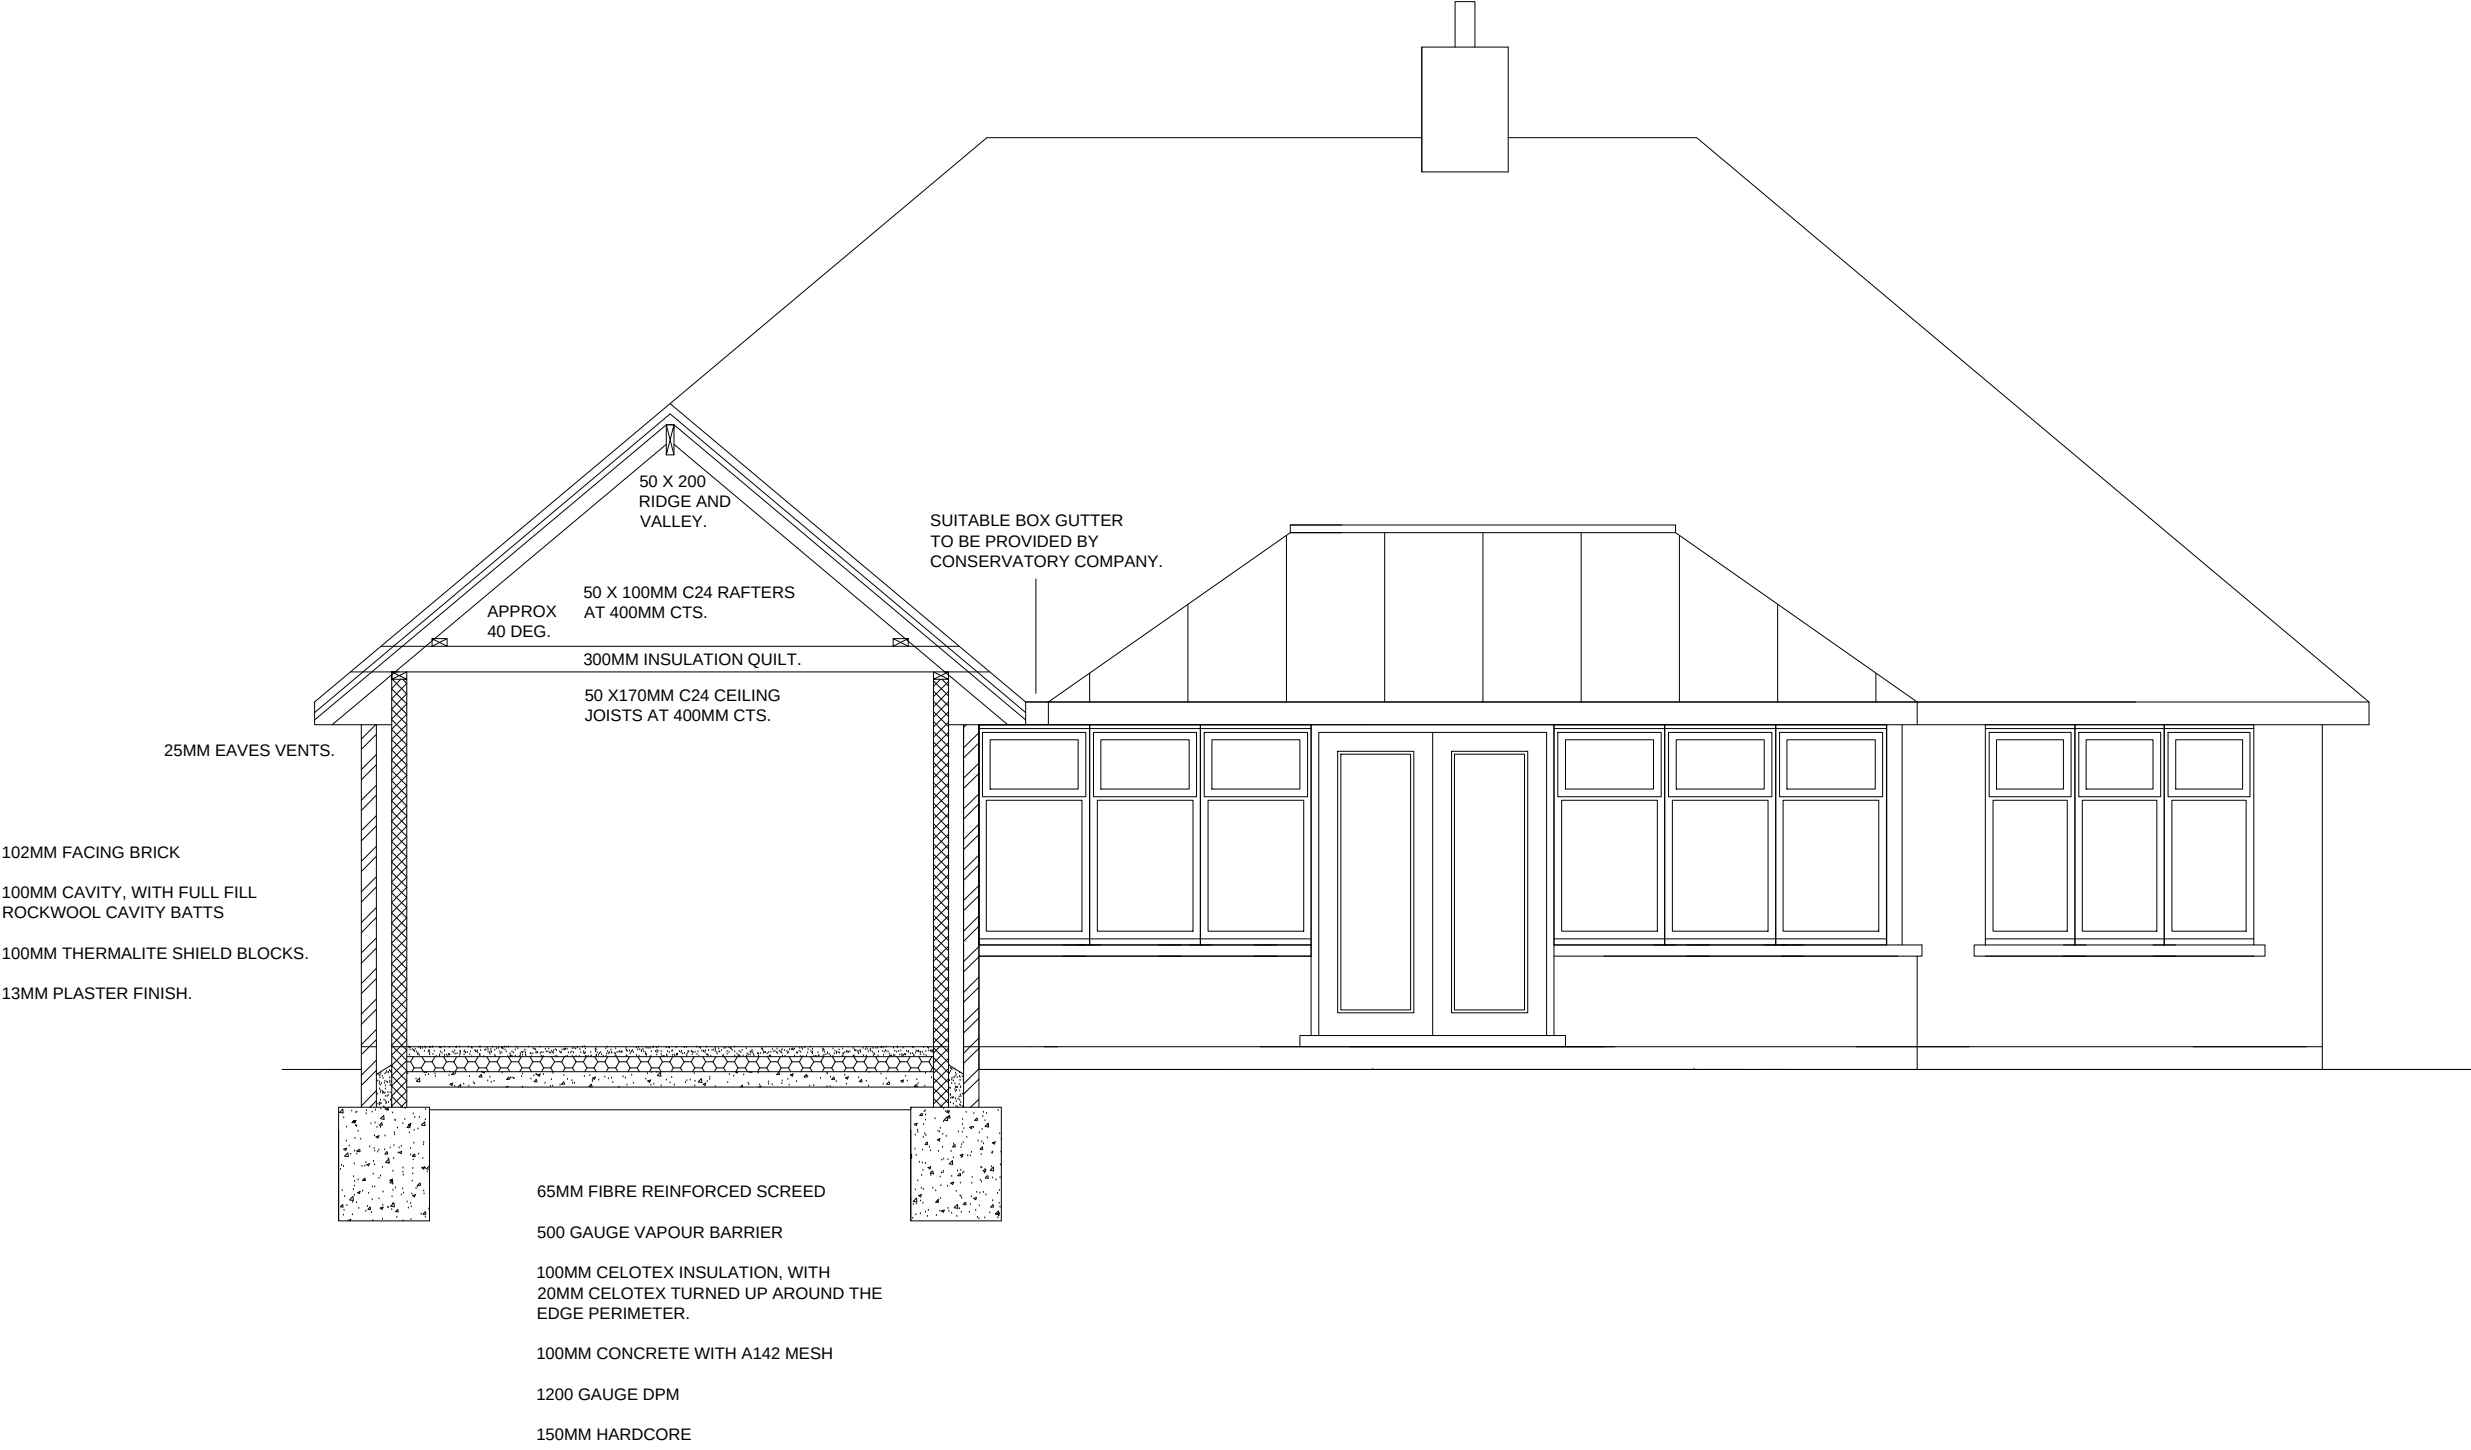

Michael Pearce & Associates Ltd
Chartered Surveyors - Architectural Consultants
47 Sea Lane Gardens, Ferring. West Sussex. BN12 5EQ.

Tel 01903 786839
Mob 07812 195560
e-mail:michael@mpa-surveyors.co.uk

REAR EXTENSION AND CONSERVATORY.
24 MARINERS WALK, RUSTINGTON. BN16 2ER.

DRW NO 6 SCALE 1/50 (A3)
PROPOSED SECTION