
R/44/11.

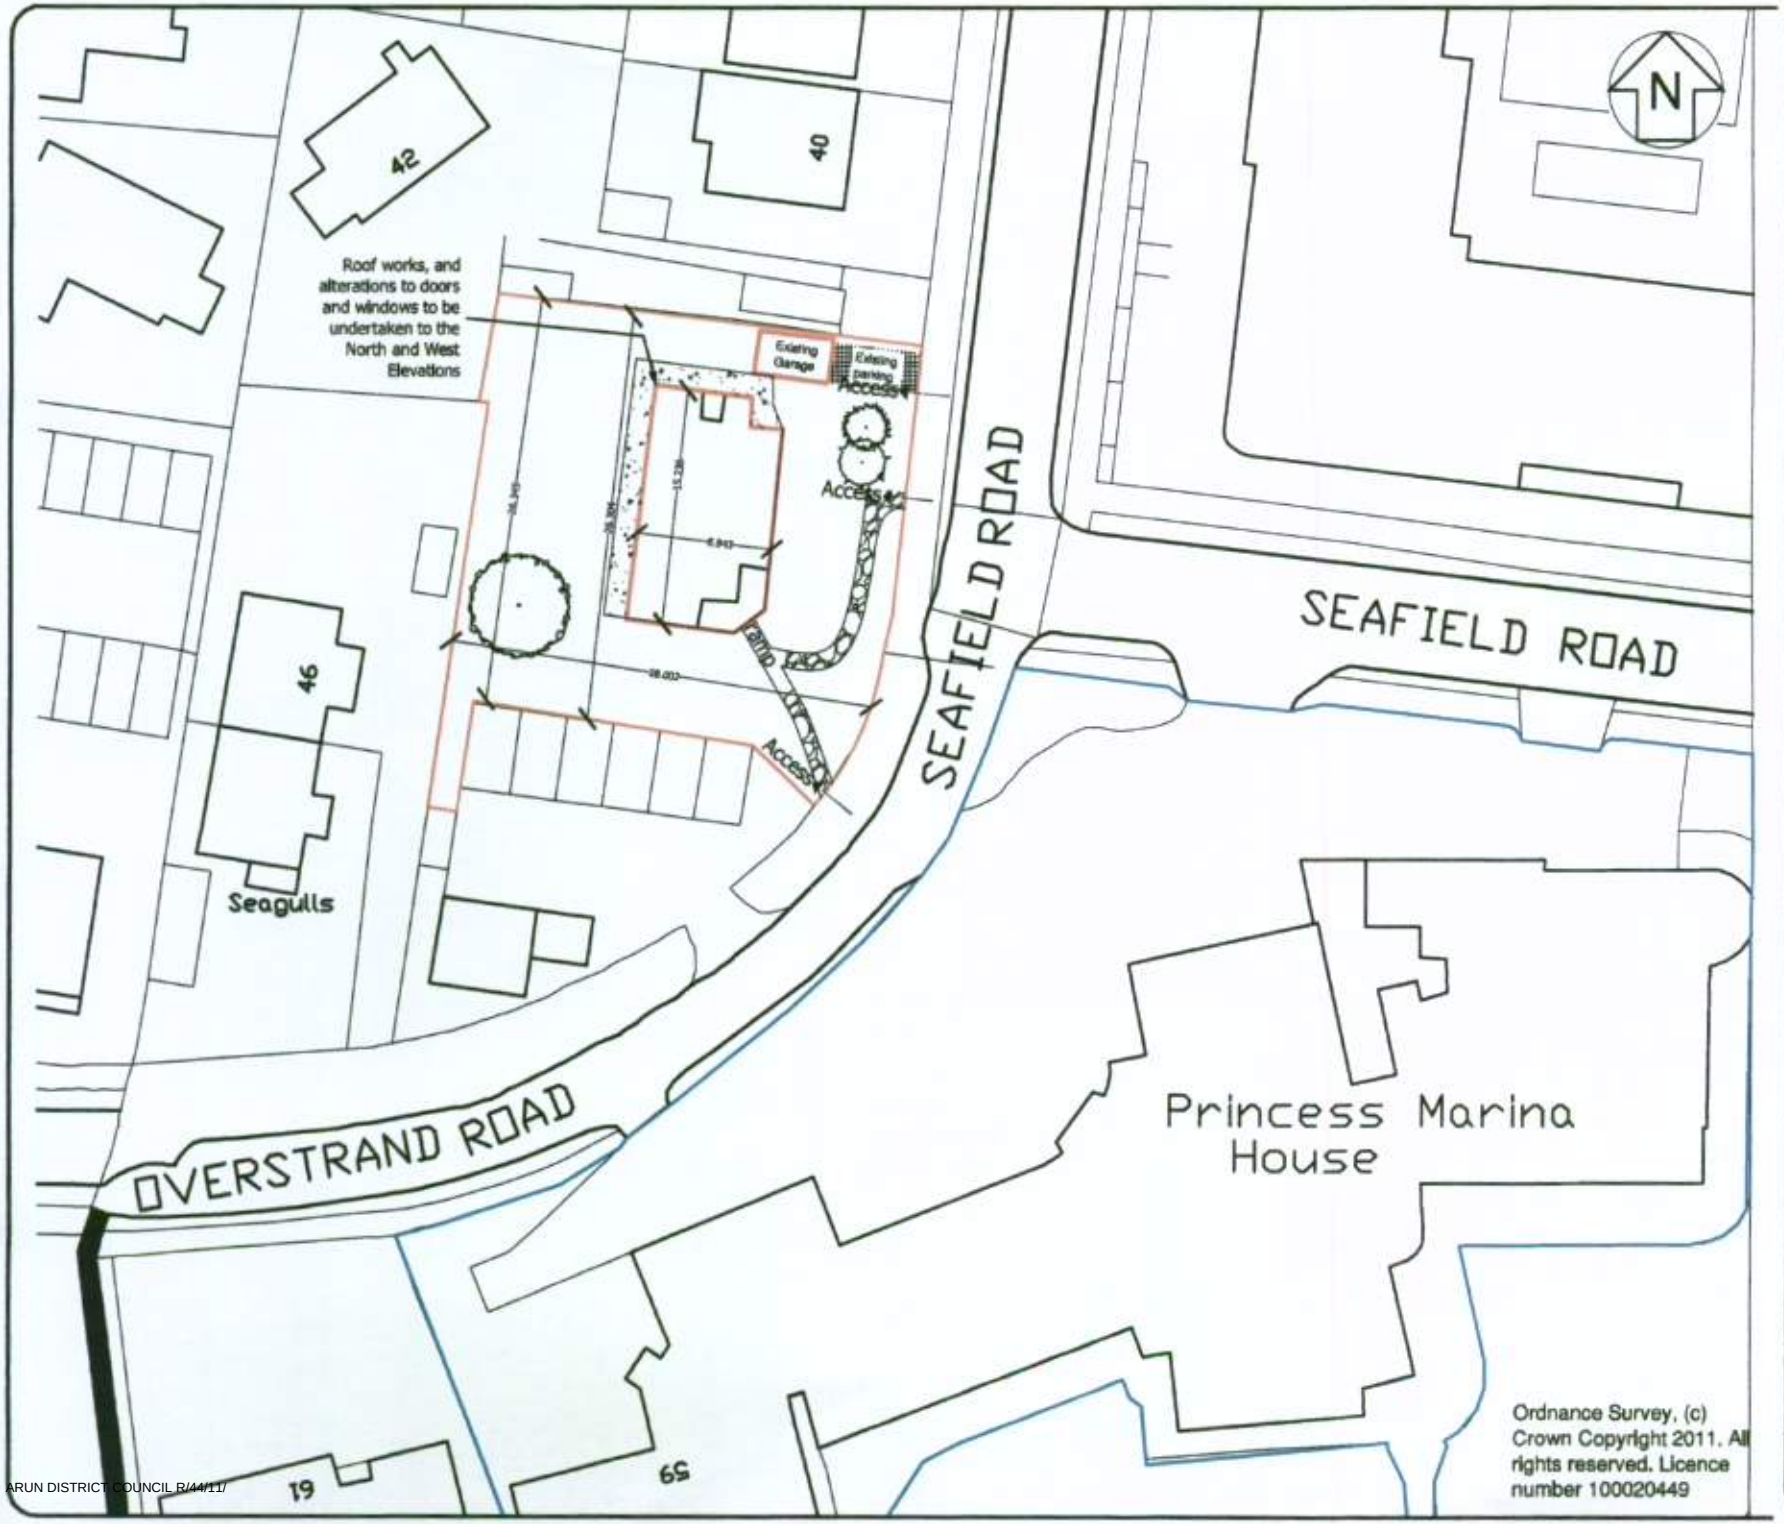

NOTE: All details are indicative only. All dimensions are to be checked on site by contractors prior to commencement of works. Any discrepancies in drawings to be reported to Focus Consulting.

focus. CONSULTING

Focus Consulting
Pavilion View
19 New Road
Brighton
BN1 1UF

TEL 01273 72 39 44
FAX 01273 72 44 55
E-MAIL brighton@focusca.co.uk

client
RAF BF
Royal Air Force Benevolent Fund

project
Shencot, Seafield Road,
Rustington, West Sussex

*11/03/2011 10:19:46

title
Block Plan
Existing and Proposed

date	scale	drawn	checked	paper
25.02.2011	1:500	CPA		A4

job ref.	drawing no.	rev.
B2373/11	B2373/11/07	

ARUN DISTRICT COUNCIL R/44/11/