
1:100 @ A3


metres 1 2 3 4 5 6 7 8 9 10

NOTE
THE DRAWING MAY BE SCALED FOR PLANNING PURPOSES ONLY.
ALL DIMENSIONS TO BE CHECKED ON SITE PRIOR TO COMMENCEMENT OF WORK. ALL DIMENSIONS RELATING TO SUB-CONTRACTORS OR SUPPLIERS WORK MUST BE CHECKED AND AGREED BETWEEN THE GENERAL CONTRACTOR, THE SUB-CONTRACTOR(S) AND / OR SUPPLIER(S).
ALL DIMENSIONS ARE IN MILLIMETRES. ALL WORKS OF MATERIALS INDICATED ON THE DRAWING ARE TO BE TO THE LATEST BRITISH STANDARDS AND ARE TO BE CARRIED OUT IN ACCORDANCE WITH THE RELEVANT CODES OF PRACTICE OR RECOGNISED TRADE ASSOCIATION RECOMMENDATIONS AND PUBLICATIONS.
THIS DRAWING TO BE READ IN CONJUNCTION WITH ALL RELEVANT DRAWINGS AND SPECIFICATIONS OF OTHER CONSULTANTS.
ANY DISCREPANCIES TO BE BROUGHT TO THE ATTENTION OF PDK ARCHITECTURE AND SURVEYING. IF IN DOUBT ASK.
© THIS DRAWING IS THE COPYRIGHT OF PDK ARCHITECTURE AND SURVEYING.


APPR DATE STATUS

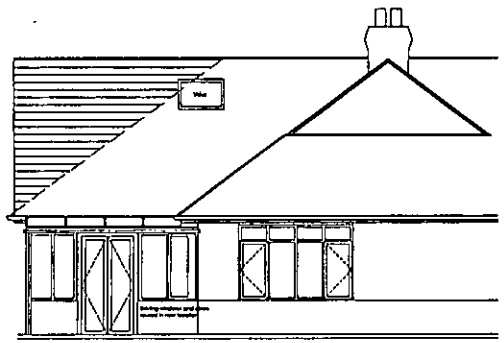


EAST ELEVATION

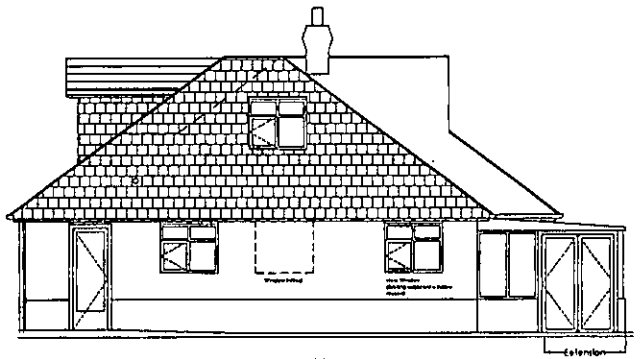


SOUTH ELEVATION

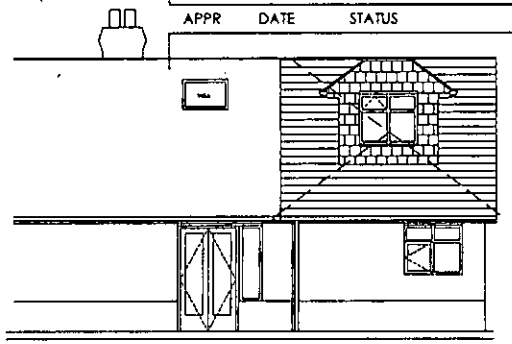


WEST ELEVATION

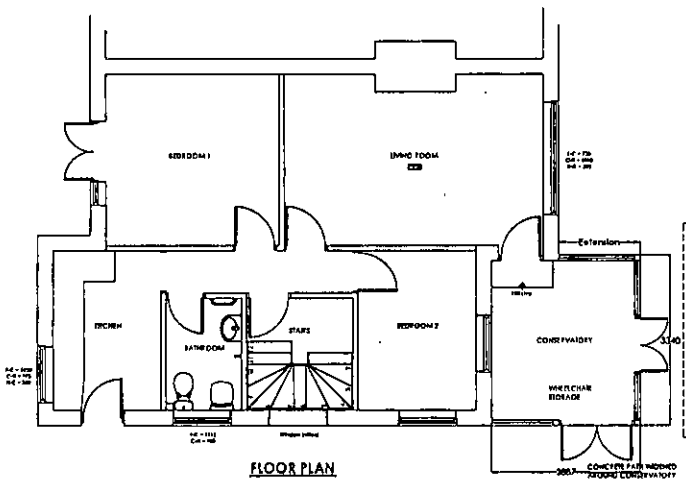


FLOOR PLAN

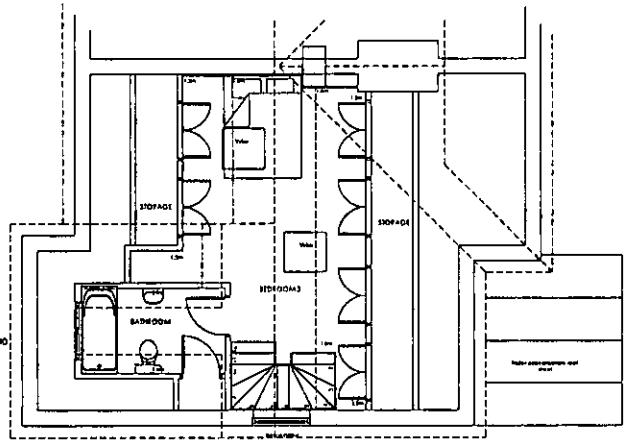


LOFT PLAN

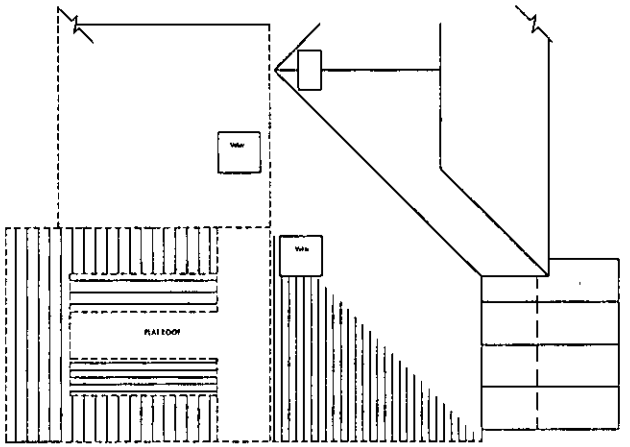

ROOF PLAN

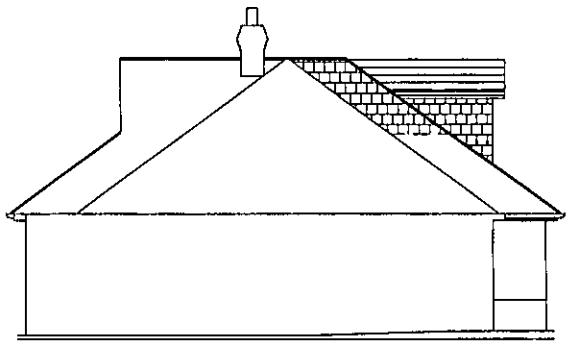

NORTH ELEVATION

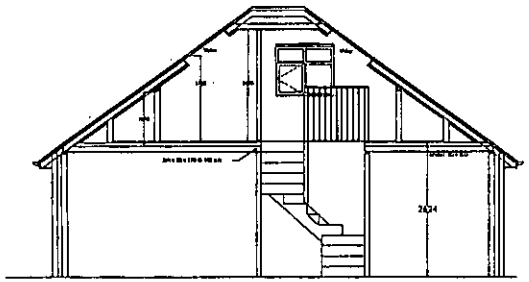

SECTION A-A

Materials
Roof :- Plain clay tiles.
High performance felt to flat roof.
Velux roof lights, PPC grey.

Walls :- White painted Face brickwork 600mm high.
White painted render above.
Plain clay tiles to match roof on new gable.

Fascia and Soffit :- White Painted timber, retained. White plastic to dormer.

Windows :- White PVcu, Double glazed.
Doors and conservatory :- White PVcu, Double glazed.

Gutter :- Half round black plastic.

REV	DATE	AMENDMENT	BY
A	27-02-14	Window added to bed 2	PJC

PROJECT: 13 CHAUCER AVENUE
RUSTINGTON
BN16 2PD

DRAWING: PROPOSED PLANS
ELEVATIONS AND
SECTION

Date: 2013 | Drawn by: PJC
Scale: 1: 100 @A3 | Ini. Appr. by: DEC
Drawing No: 003 A | File Location: 0042

Chartered Institute of Architectural Technologists

29 Breach Avenue,
Southbourne,
Emsworth,
Hampshire. PO10 8NB
T: 01243 697164
M: 07879471666
www.pdkconsulting.co.uk

PDK
Architecture
and
Surveying