

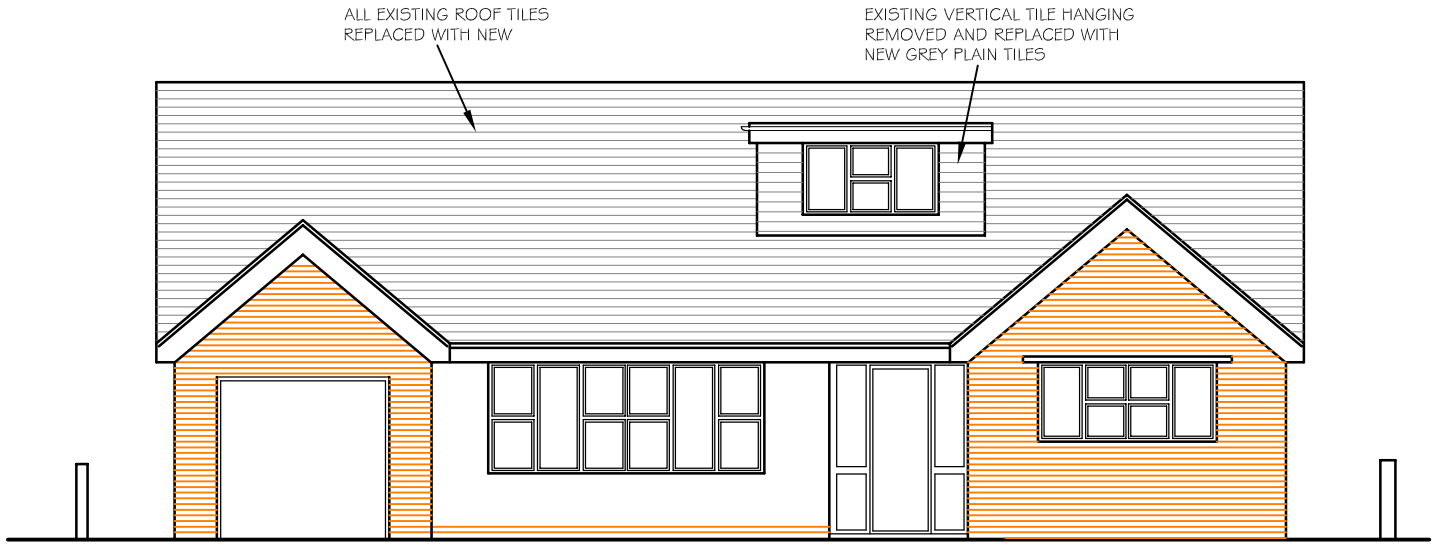



PROPOSED FRONT (SOUTH)

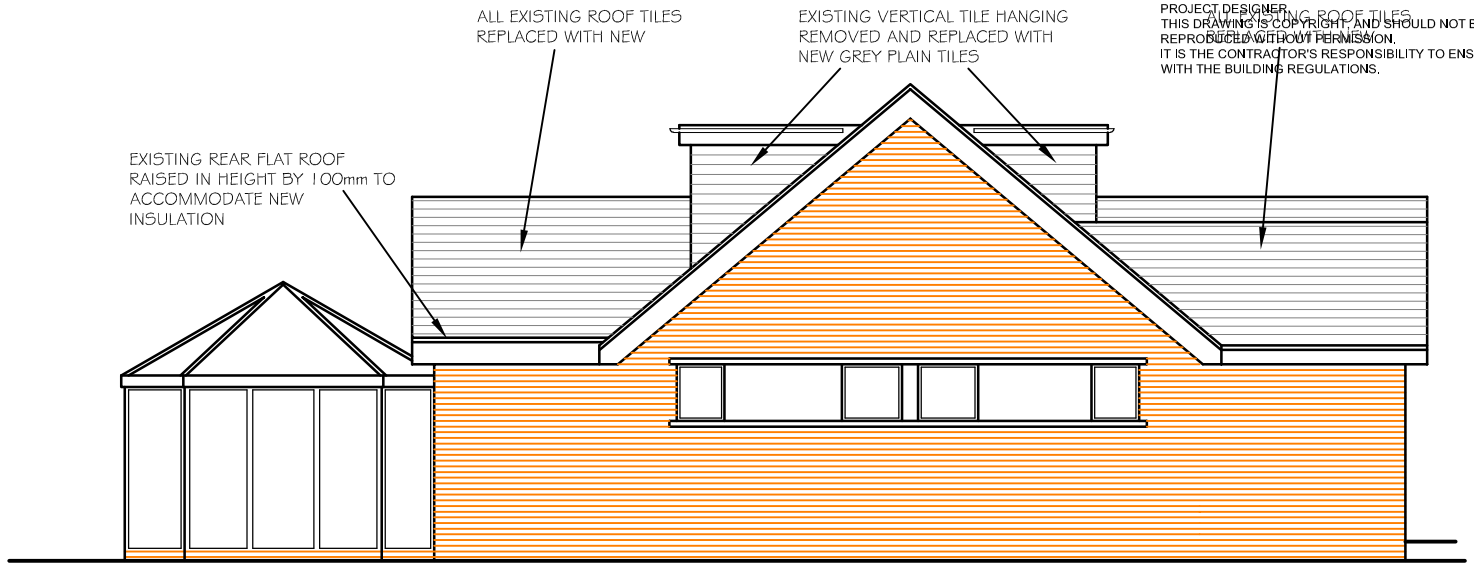


PROPOSED SIDE (WEST)

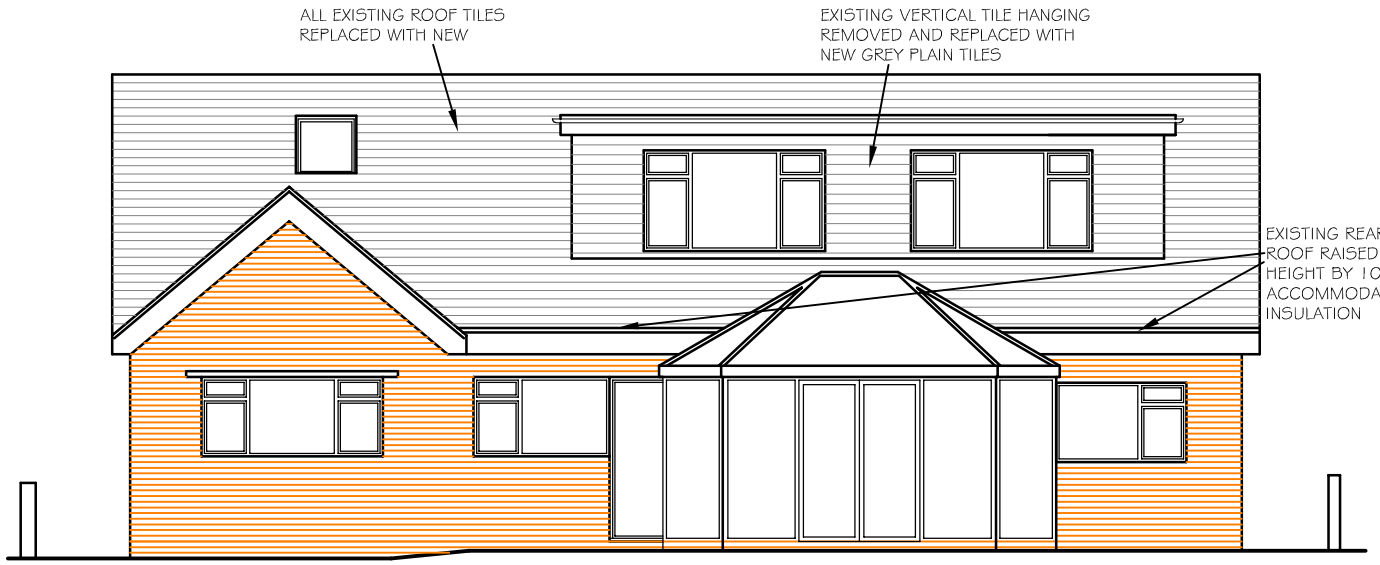

PROPOSED REAR (NORTH)

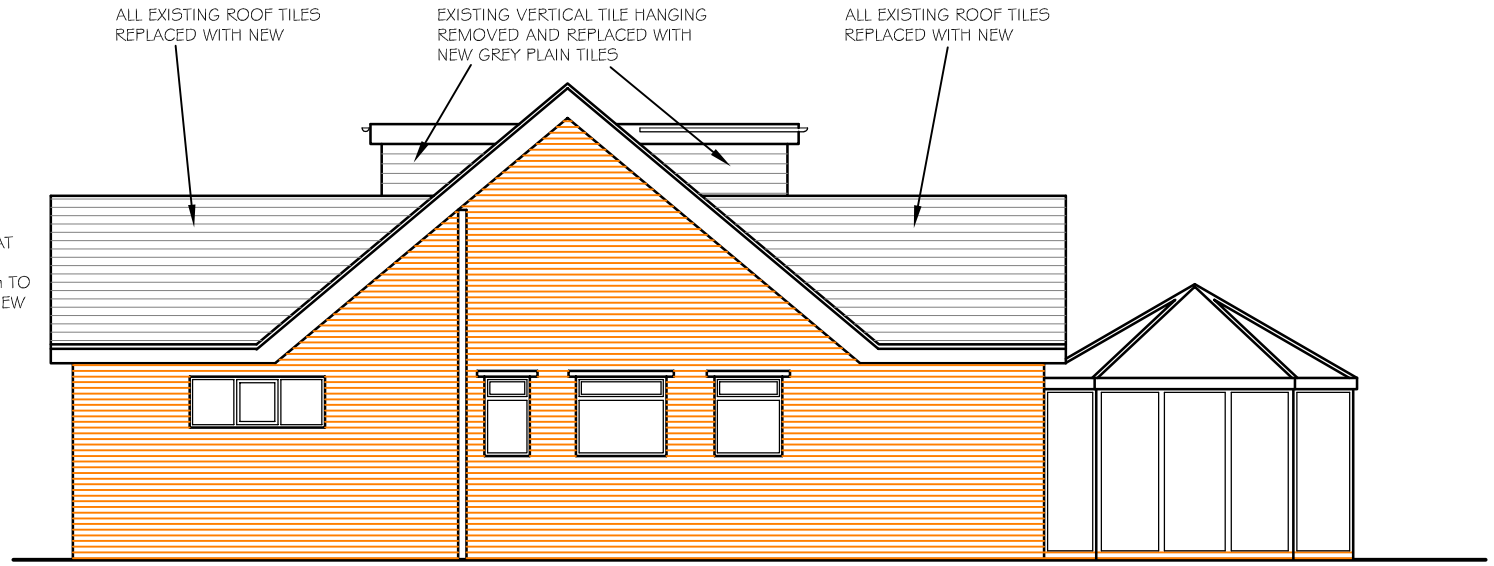

PROPOSED SIDE (EAST)

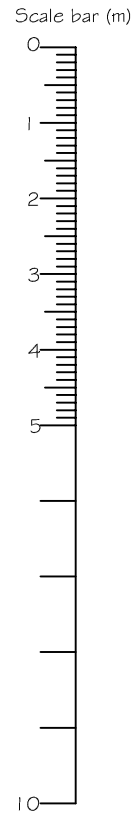

NOTES
WRITTEN DIMENSIONS TO BE TAKEN IN PREFERENCE TO SCALE, AND ARE TO BE CHECKED ON SITE PRIOR TO COMMENCING WORK.
THIS DRAWING IS TO BE READ IN CONJUNCTION WITH ALL OTHER DOCUMENTS RELATING TO THIS PROJECT.
ANY DISCREPANCIES ARE TO BE REFERRED IMMEDIATELY TO THE PROJECT DESIGNER.
THIS DRAWING IS COPYRIGHT, AND SHOULD NOT BE USED OR REPRODUCED WITHOUT PERMISSION.
IT IS THE CONTRACTOR'S RESPONSIBILITY TO ENSURE COMPLIANCE WITH THE BUILDING REGULATIONS.

REV	DESCRIPTION	DATE

PROJECT
5 PRESTON AVENUE
RUSTINGTON
WEST SUSSEX

DRAWING TITLE
PROPOSED ELEVATIONS

CLIENT
MR & MRS R LEONARD

SCALE	DRAWN BY	DATE
1:100 @A3	PLB	FEB 20

DWG NO 941/02 **REV.** -

Unit 3b Woodhorn Business Centre
Woodhorn Lane
Oving Chichester
West Sussex PO20 2BX
Tel 01243 774764
www.sloaneandbrown.co.uk

CHARTERED BUILDING SURVEYORS
SLOANE & BROWN
ARCHITECTURAL SERVICES

ARUN DISTRICT COUNCIL R/45/20/HH