
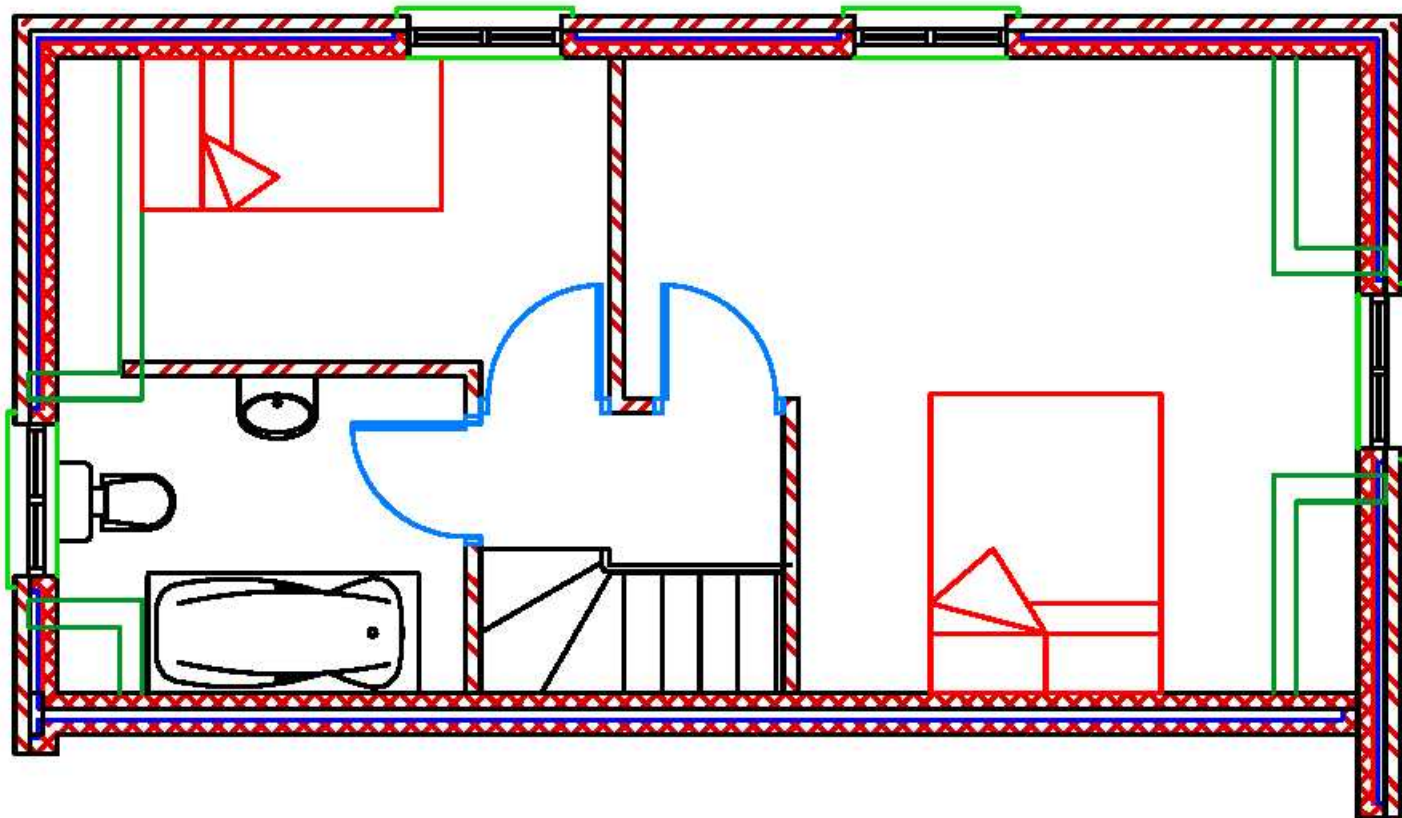


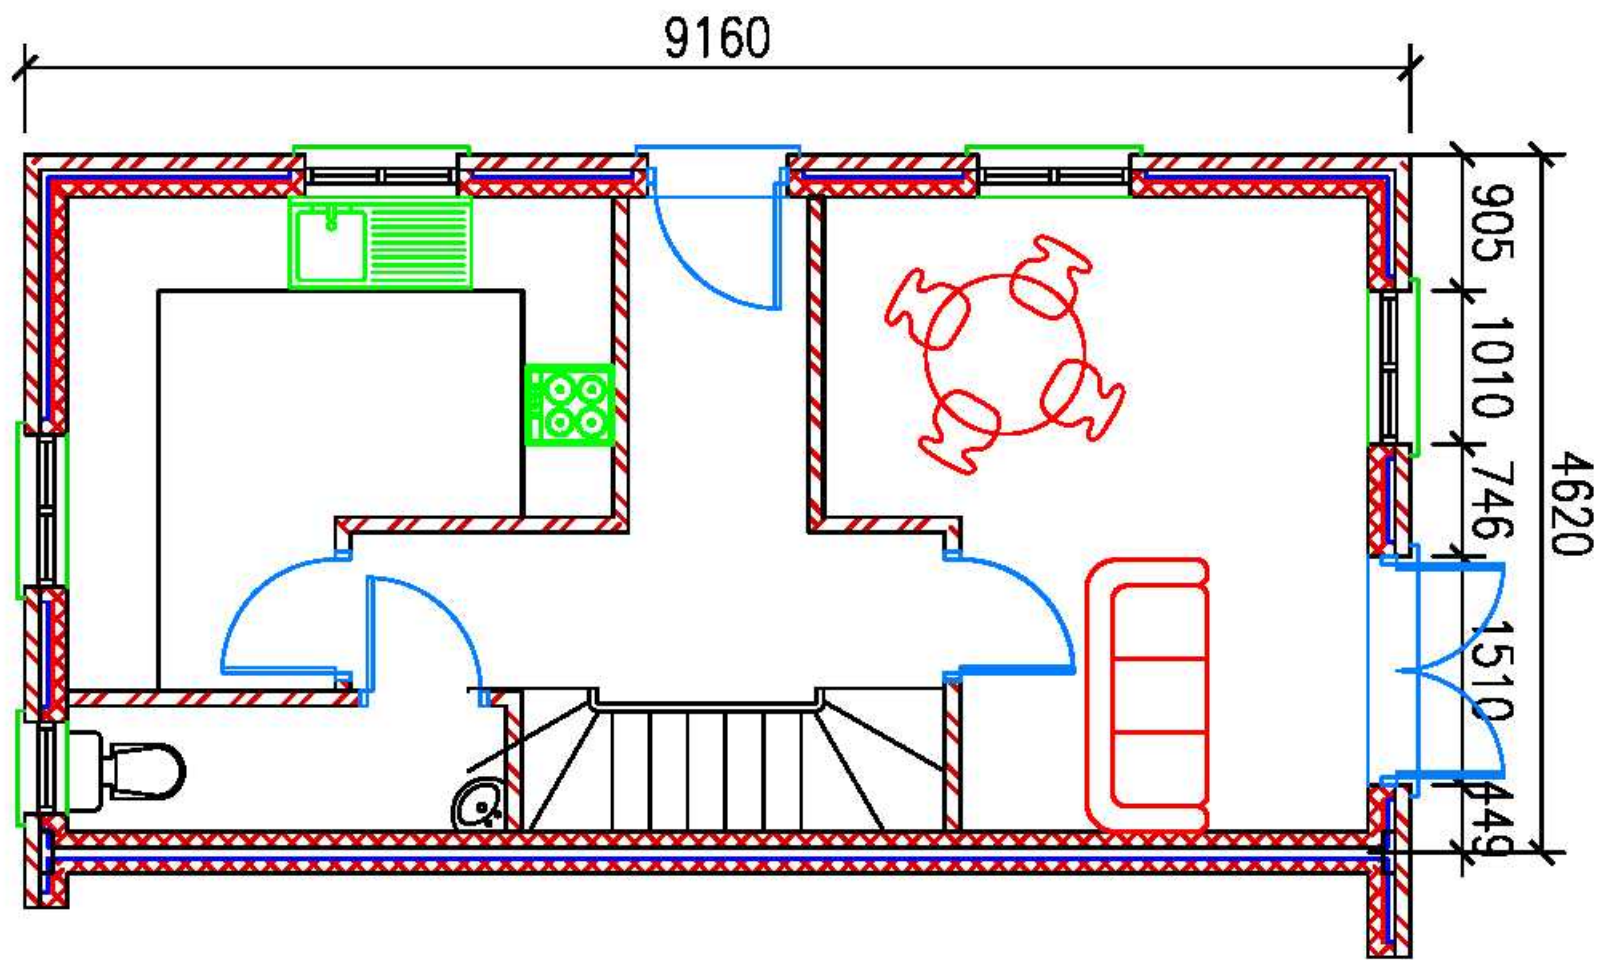

Approved Notice

No.	Revisions/Amend	Date

Prepared and issued by:
STEPHEN JUPP MRTP
 CHARTERED TOWN PLANNER
 34B CHICHESTER ROAD
 BOGNOR REGIS
 PO21 5BX
 T: 01243 822113
 E: steven.jupp@jupplanning.co.uk

Project Name and Address:
FLOOR PLANS FOR UNIT 1
 22 MILL LANE
 RUSTINGTON

Project	ADC.1.08	Issue
Date	8.1.08	
Scale	1:50 @ A3	3