


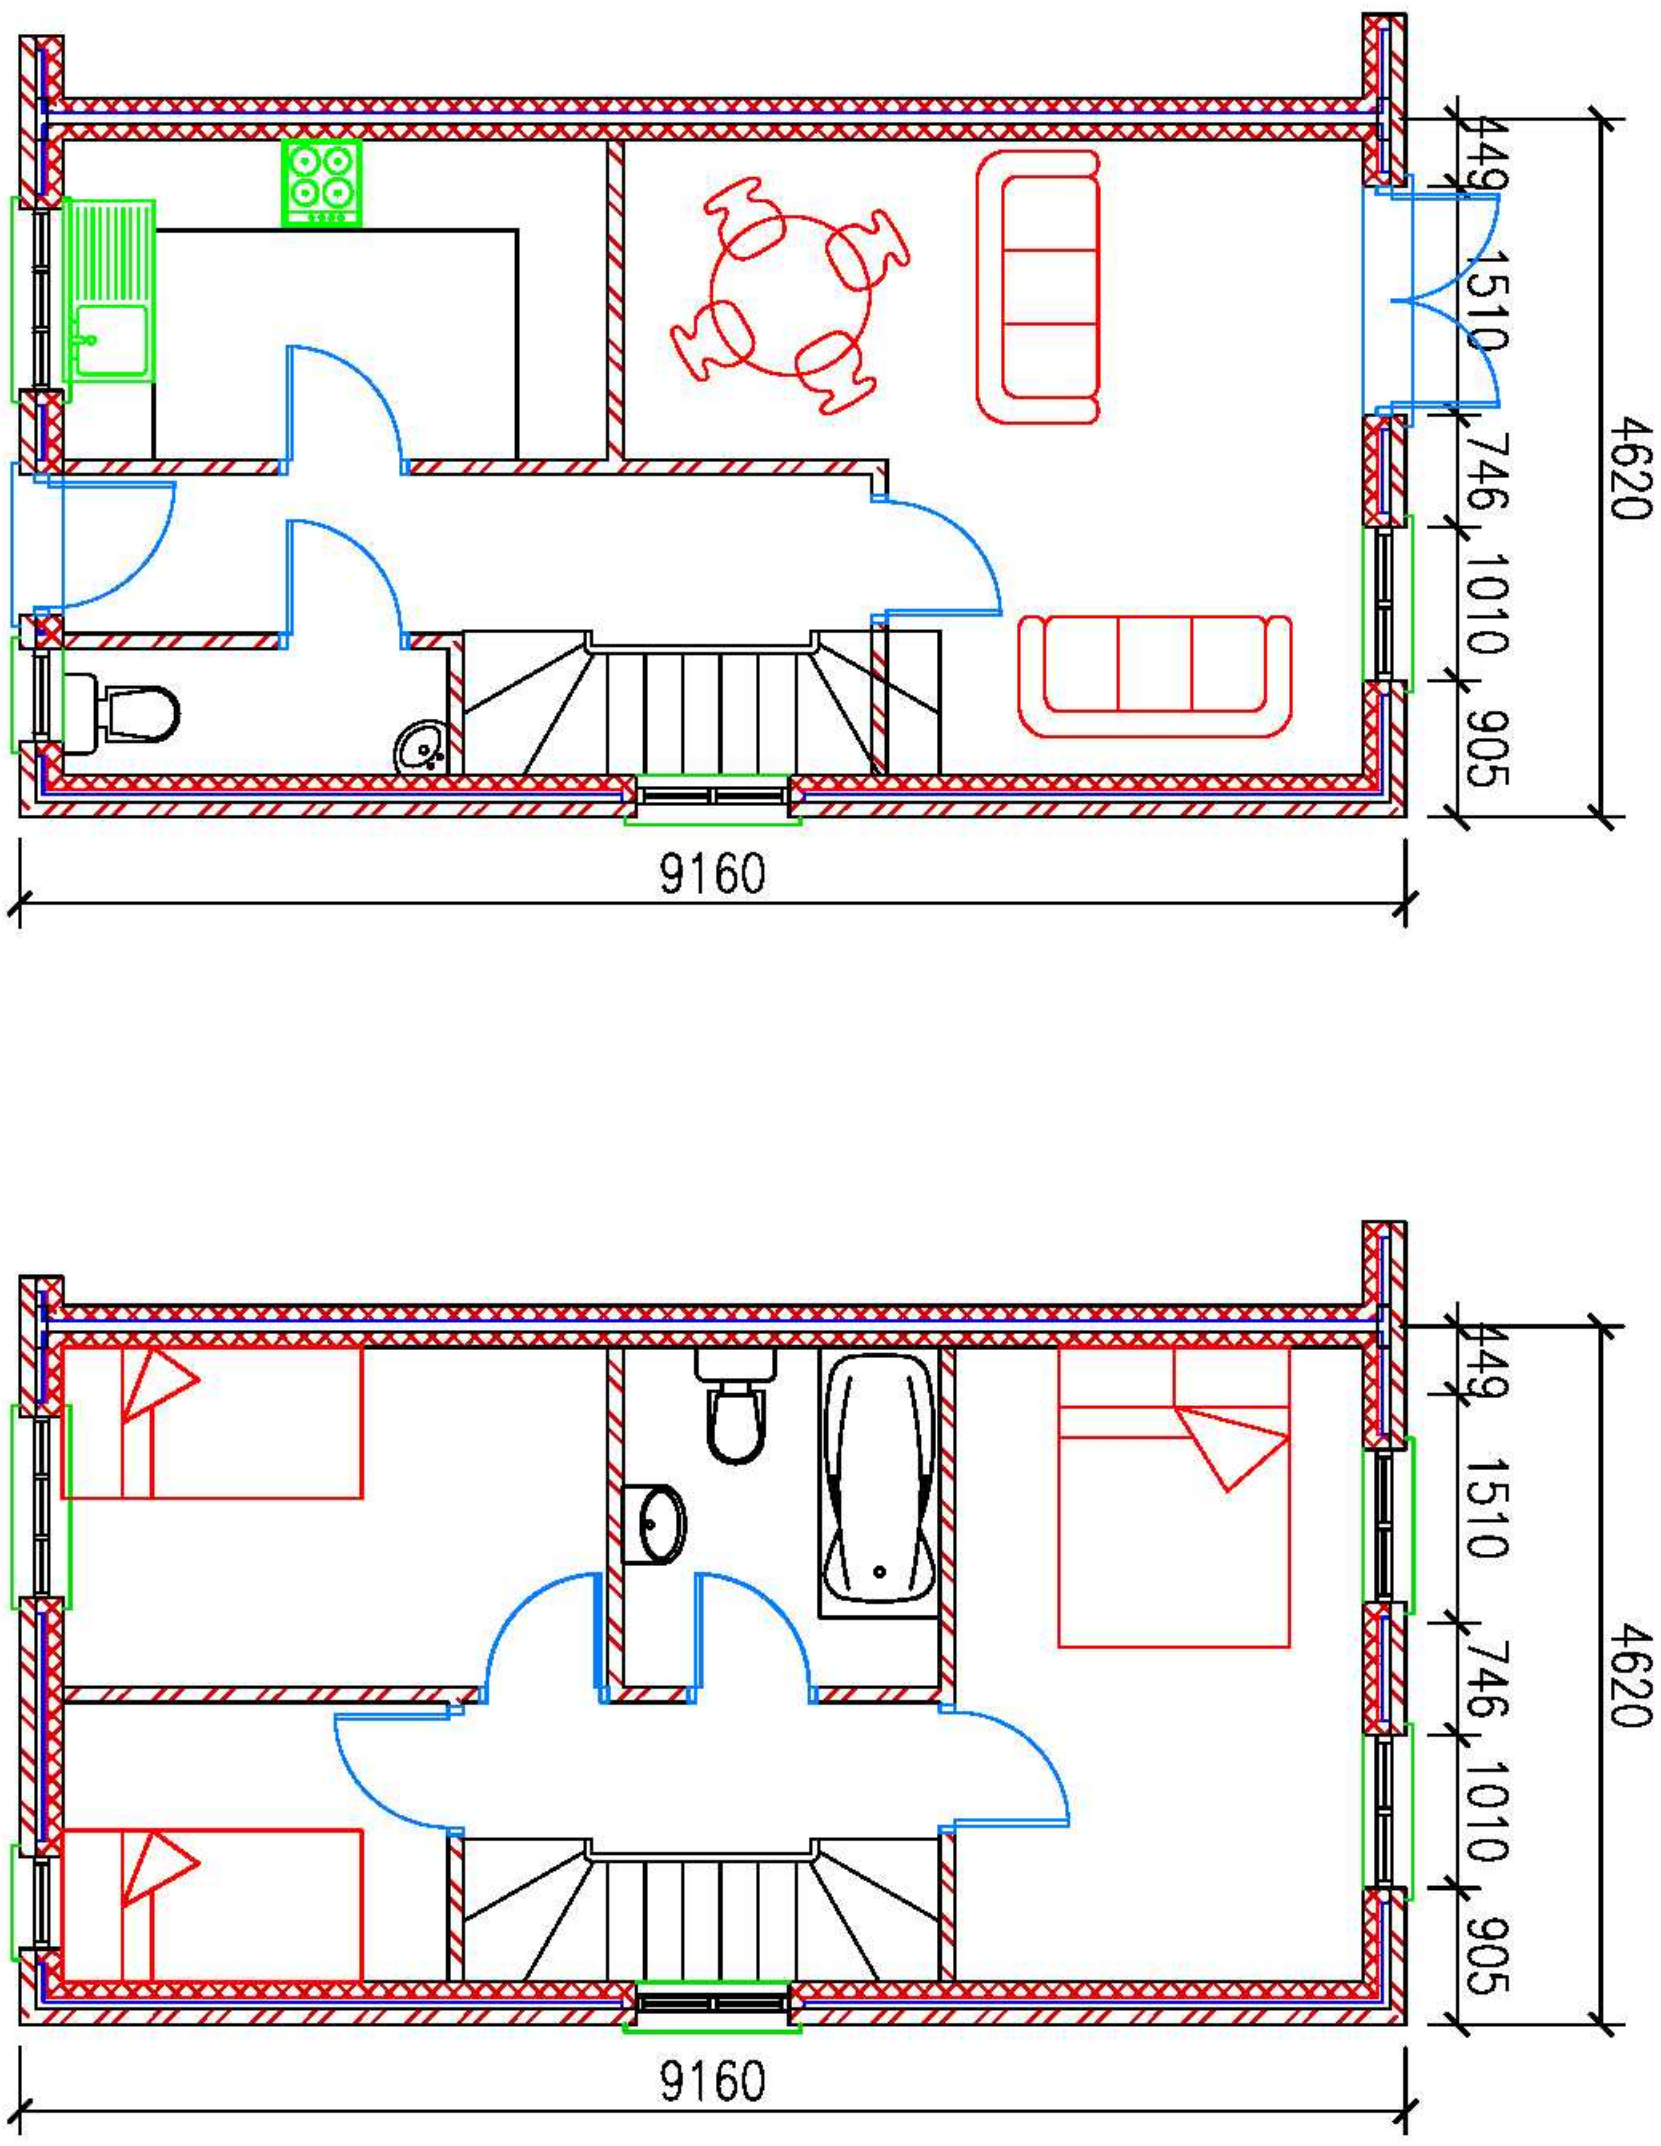

PLOT 3 PLANS (PLOT 2 HANDED EXCEPT STAIR WINDOW)

Project Name		
22 MILL LANE RUSTINGTON		
FLOOR PLANS FOR UNITS 2 & 3		
22 MILL LANE RUSTINGTON		
STEPHEN JUPP MPTPI CHARTERED TOWN PLANNER 348 CHICHESTER ROAD BOGNOR REGIS PO21 5BX T: 01243 822113 E: sjupp@jupp-planners.co.uk		
No.	Revision/Issue	Date
1		
2		
