


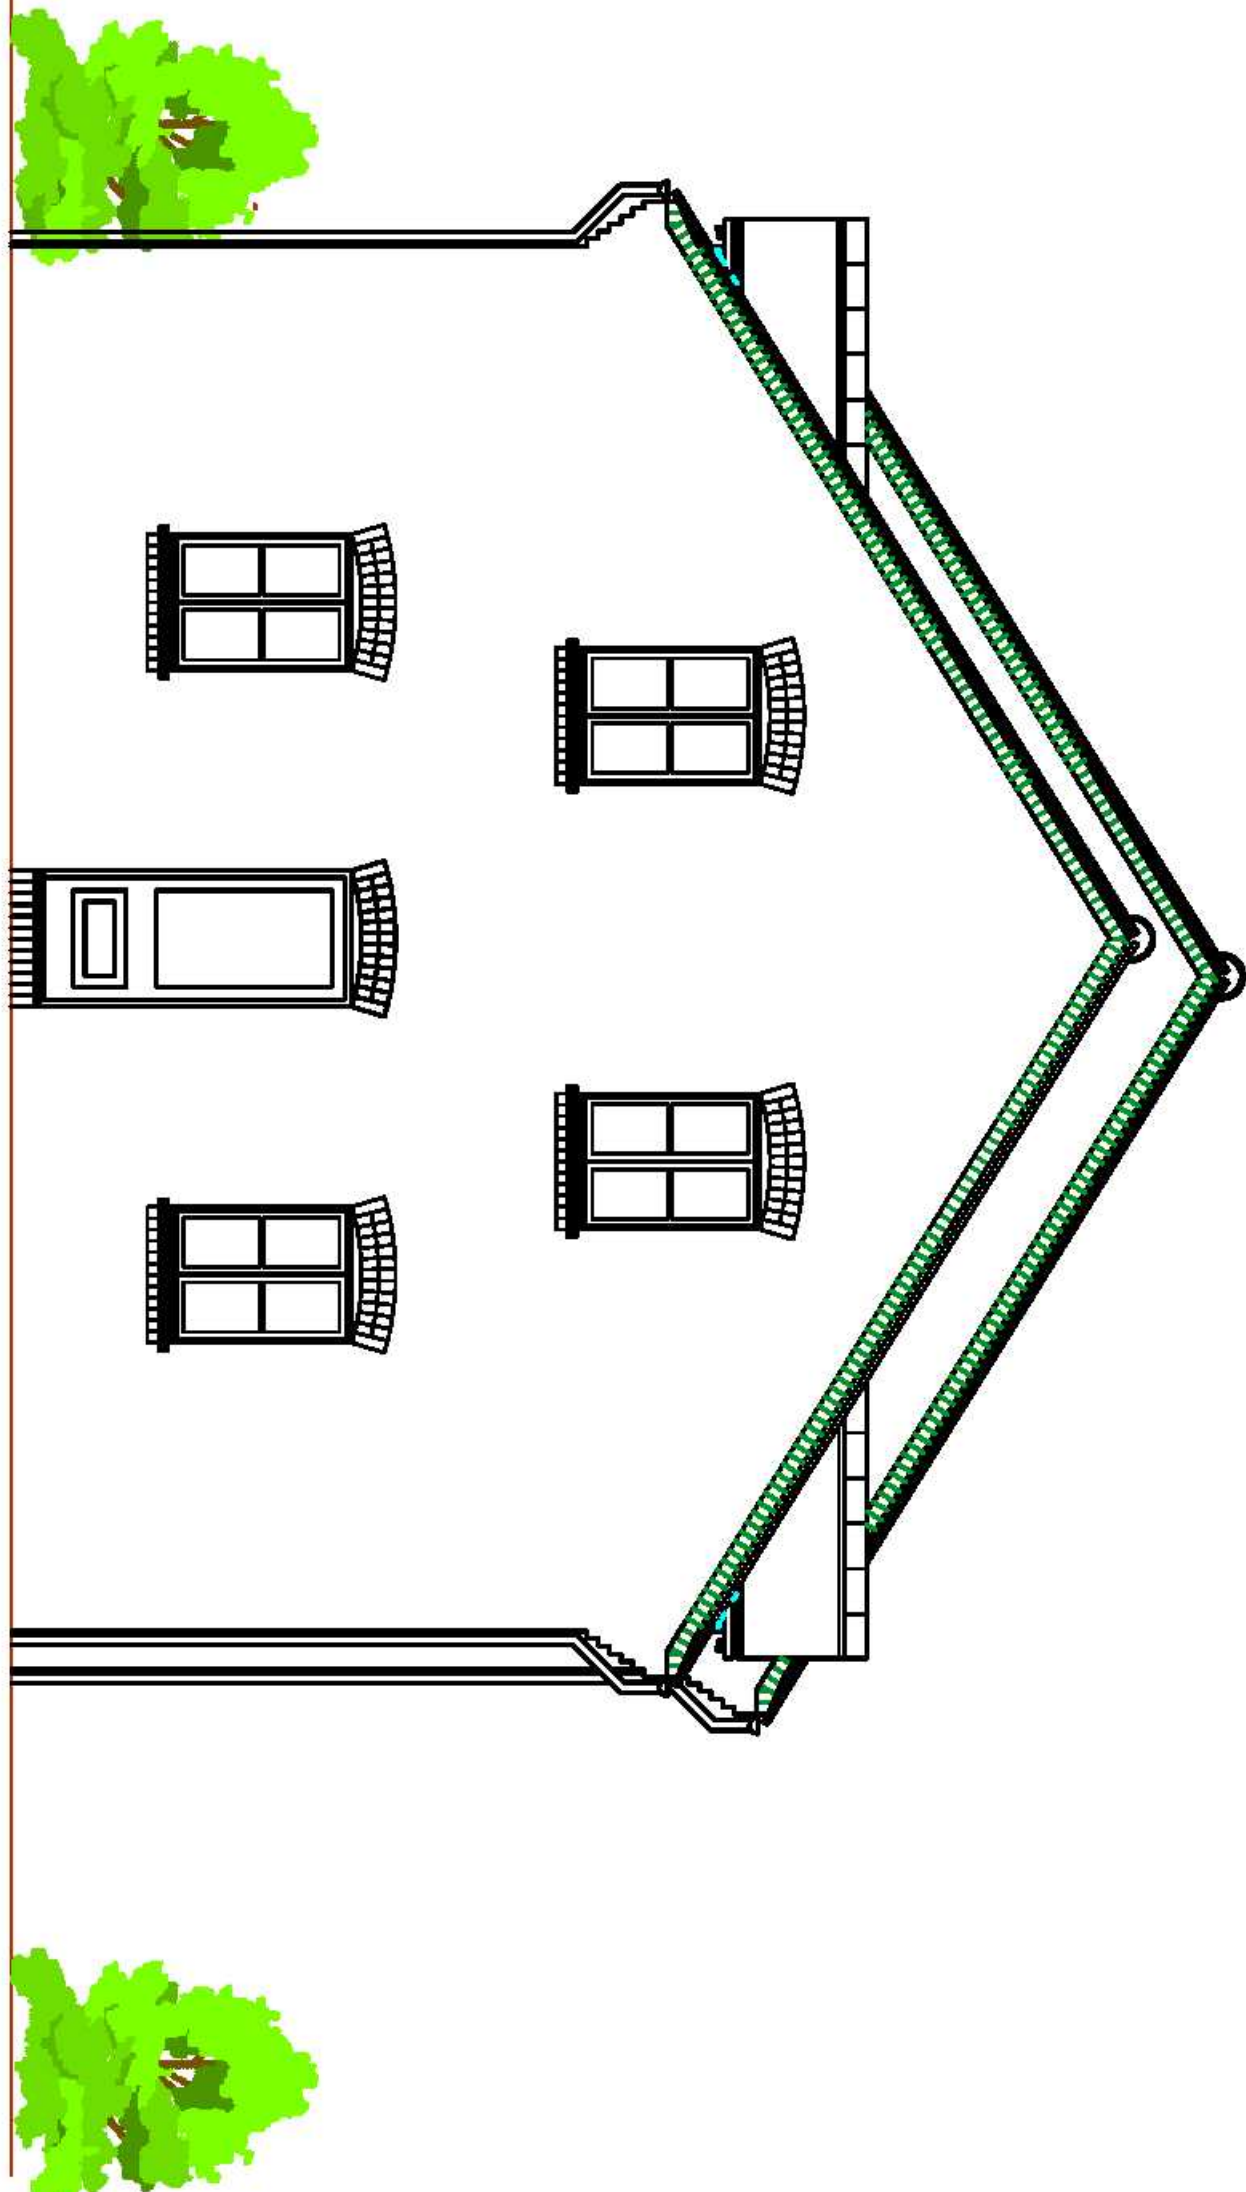

General Notes

No.	Revision/Issue	Date

Prepared by:
STEPHEN JUPP MRTPI
CHARTERED TOWN PLANNER
348 CHICHESTER ROAD
BOGNOR REGIS
PO21 5BX
T: 01243 822113
E: s.jupp@planning-consultants.co.uk

Project Name:
NORTH ELEVATION
22 MILL LANE
BUSTINGTON

Scale	ADC: 1.08	6
Date	07.02.08	
Sheet	1:50 @ A3	