



ARUN DISTRICT COUNCIL
TECHNICAL SUPPORT
23 APR 2008
ACTION.....
(of 5)

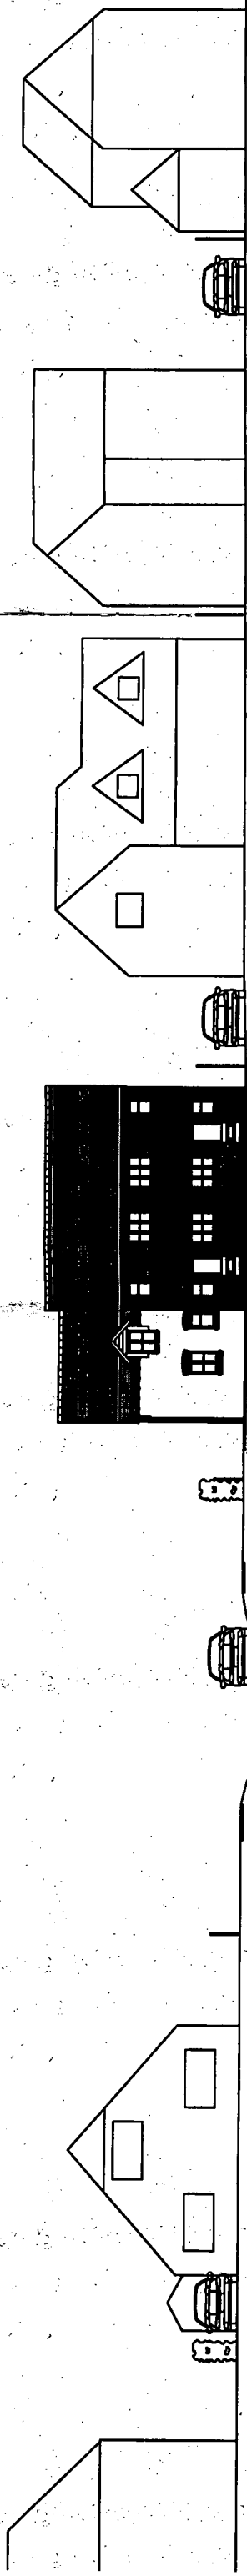

Mill Lane Street Scene

ARUN DISTRICT COUNCIL
No. R 46 08
ADDITIONAL PLAN.
RECEIVED 23 APR 2008

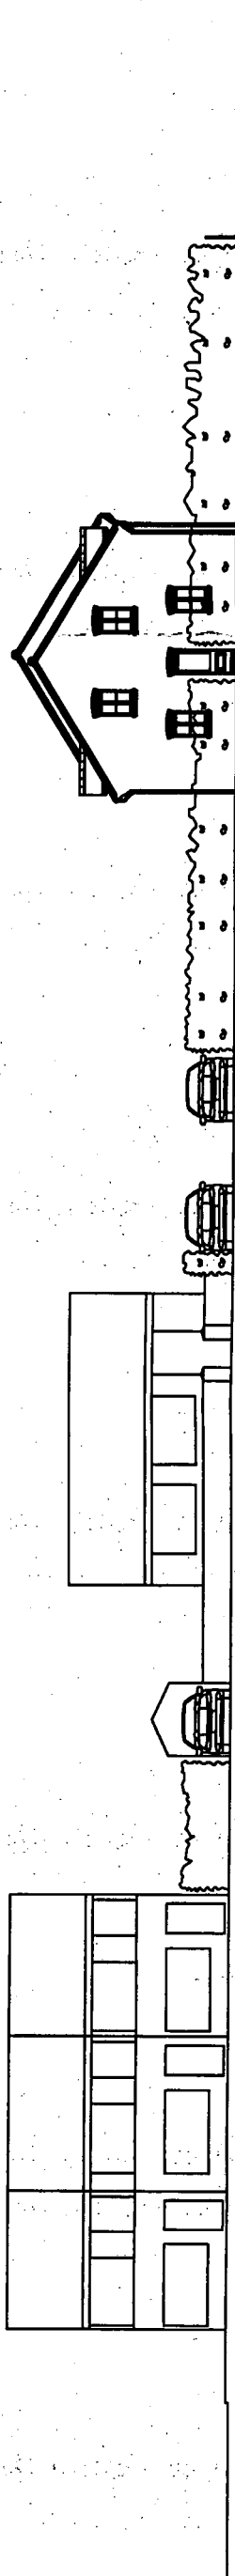

Windmill Drive Street Scene

STEPHEN JUPP MRTPI
CHARTERED TOWN PLANNER

348 CHICHESTER ROAD, BOGNOR REGIS
West Sussex PO21 5BX
Tel 01243 822113
Email: steve@planning-solutions.co.uk
www.planning-solutions.co.uk

Street Scenes

Scale 1:250 @ A3
Date 22.04.08 Dwg. No. 12