



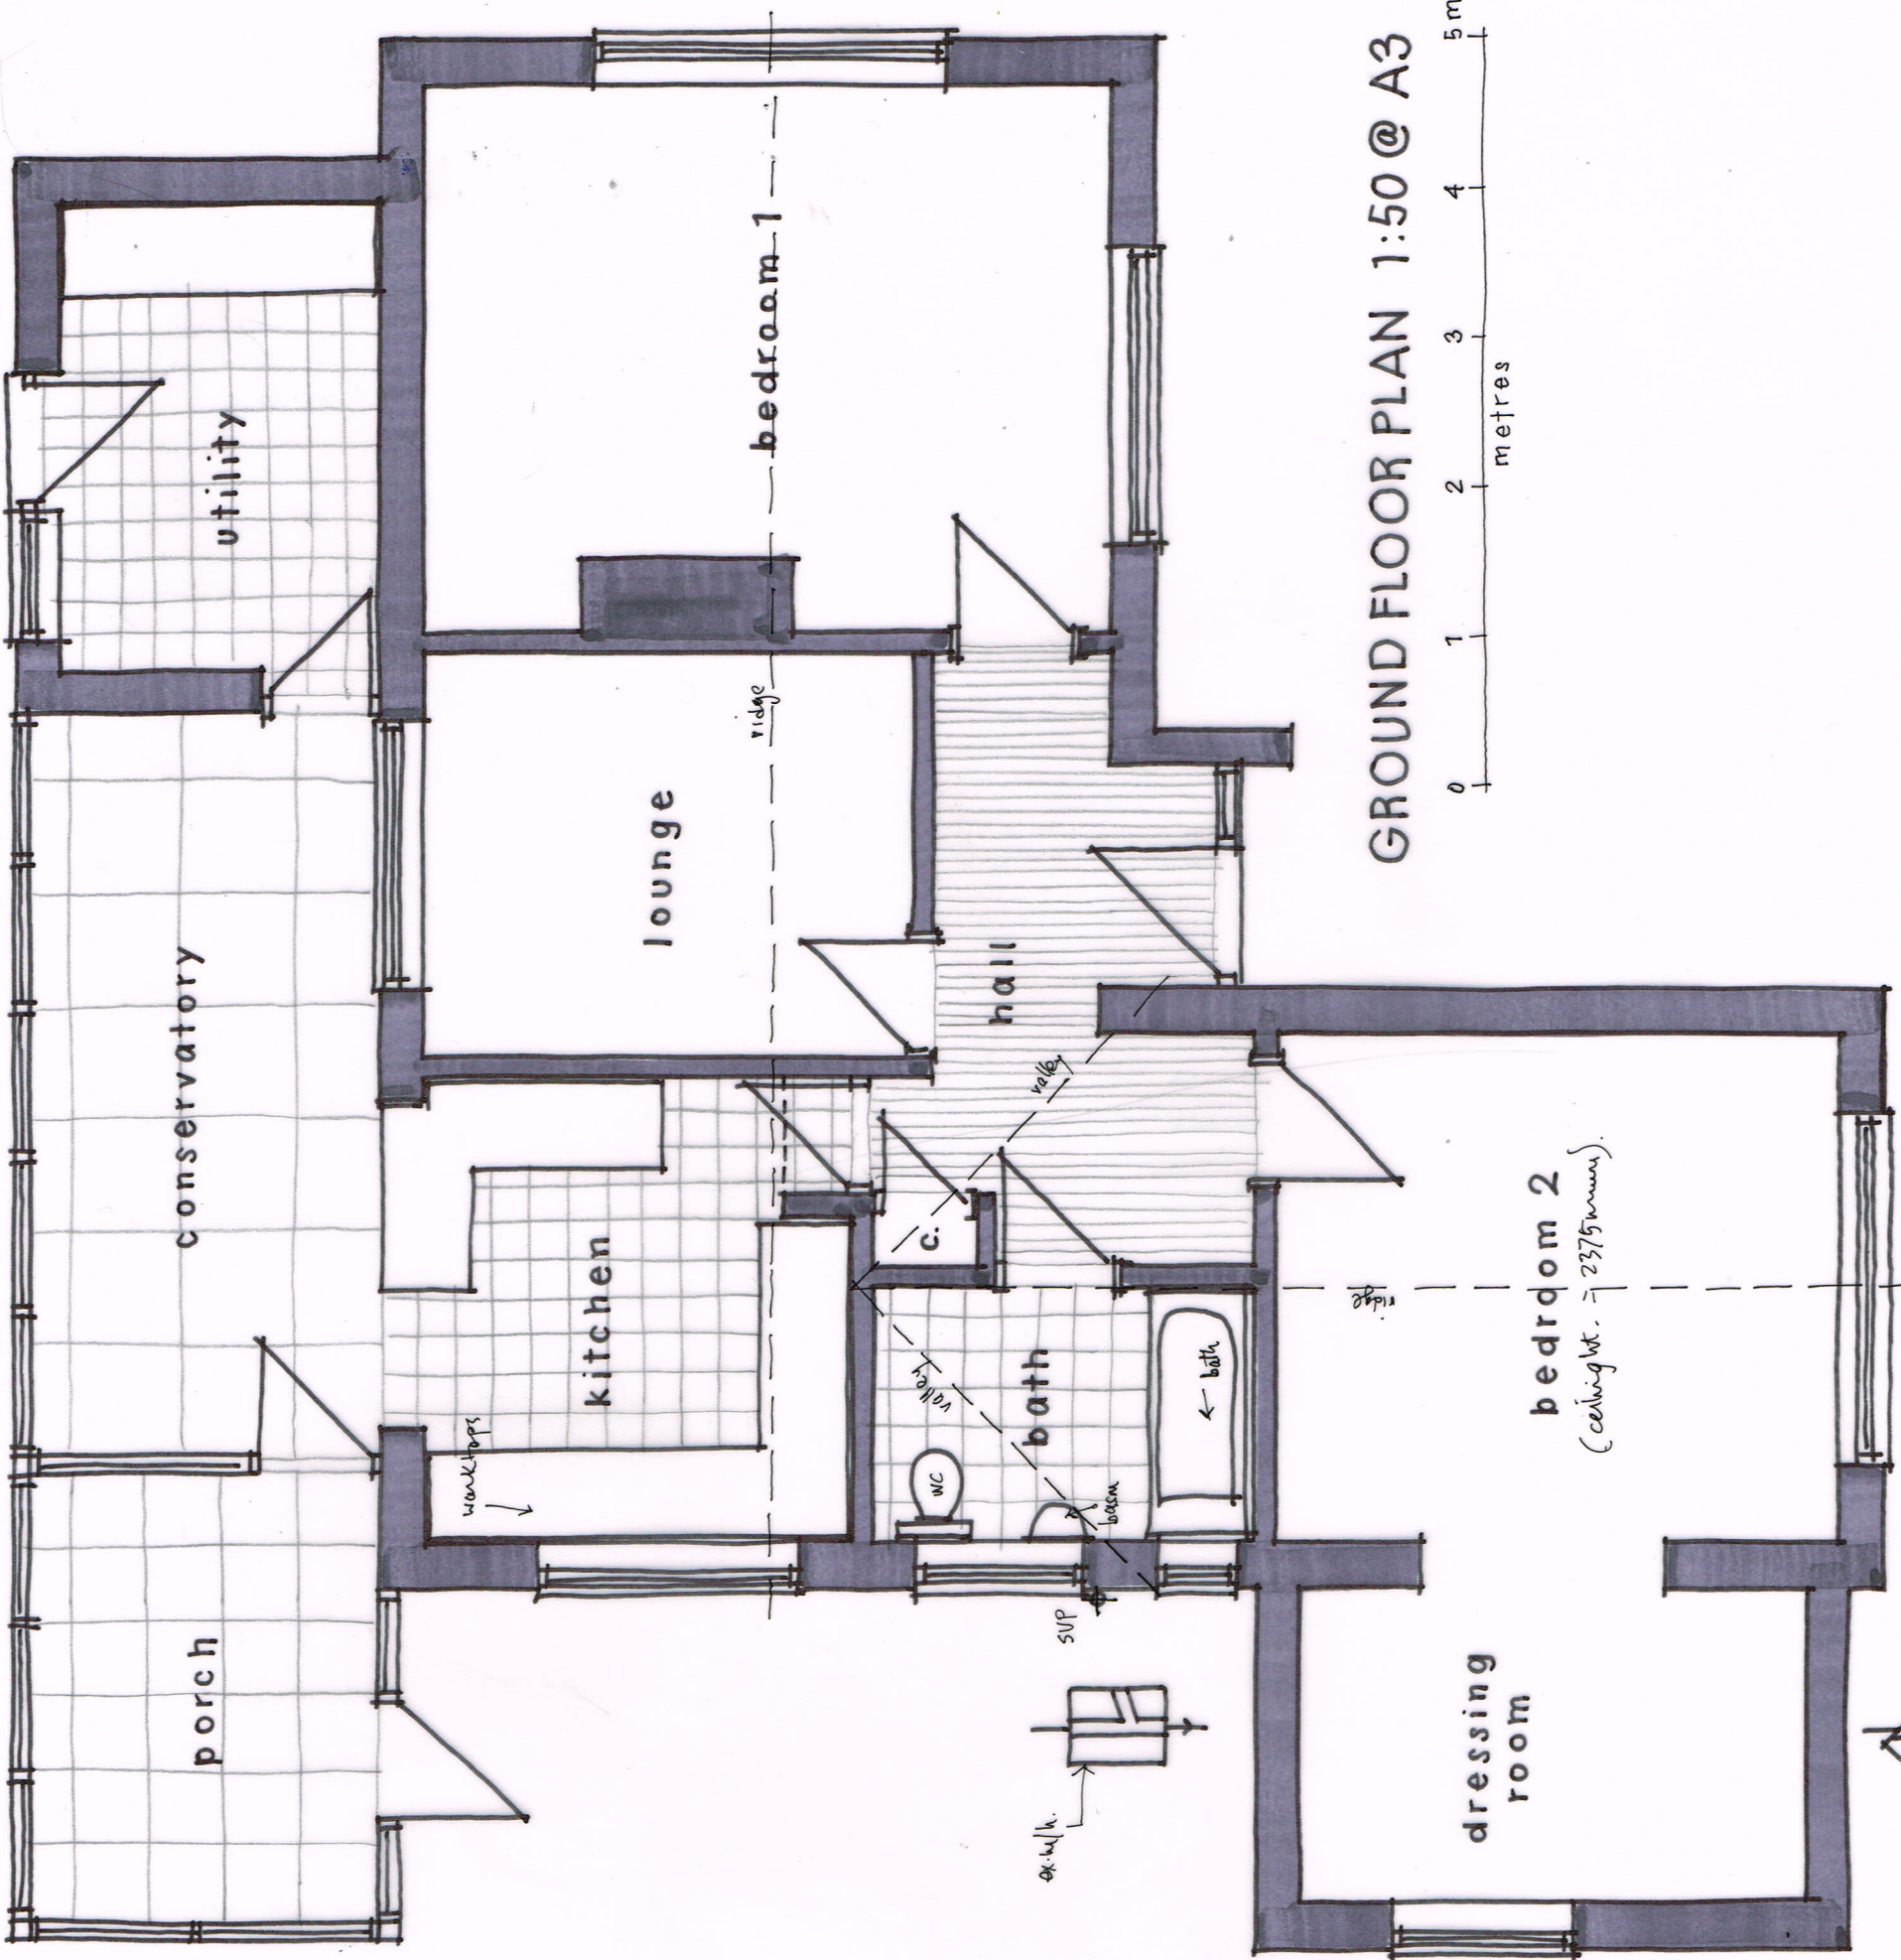

GROUND FLOOR PLAN 1:50 @ A3

Wayne Gander MCIAT
Architectural Technologist
98 Durrington Lane
Worthing
West Sussex BN13 2RQ
Tel. 01903 694817

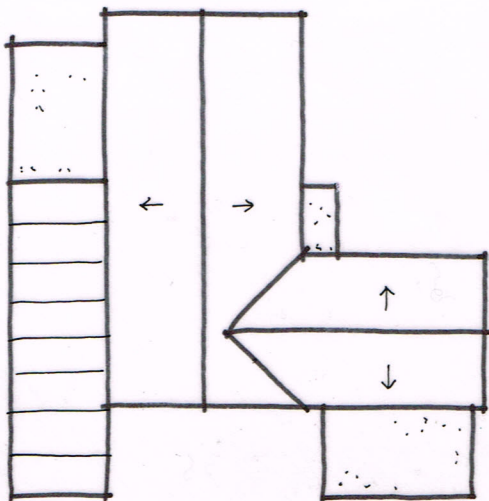

ROOF PLAN 1:200

