



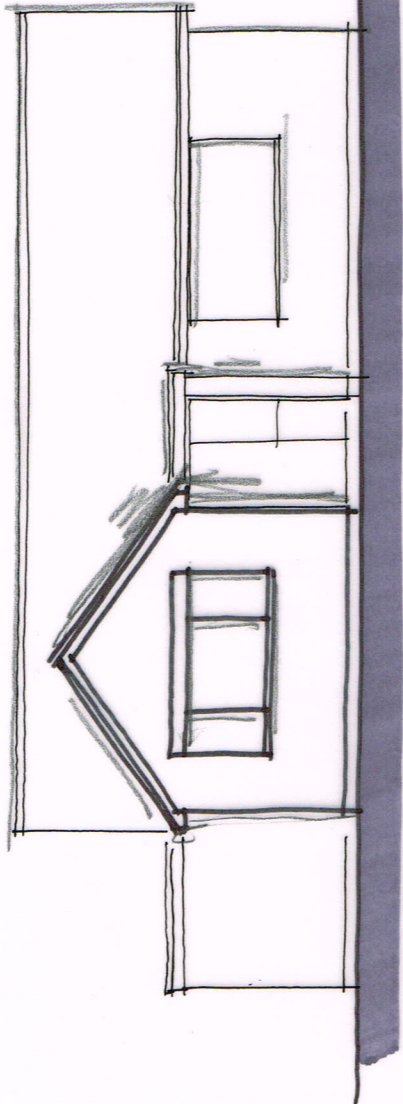


FRONT (e) ELEVATION 1:100 @ A3


0 1 2 3 4 5 m
metres

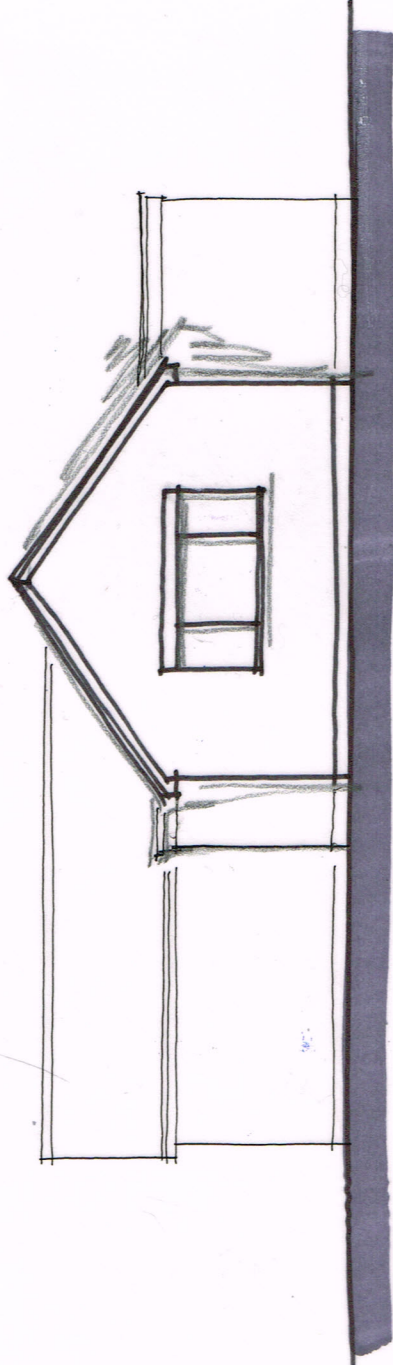

SIDE (n)

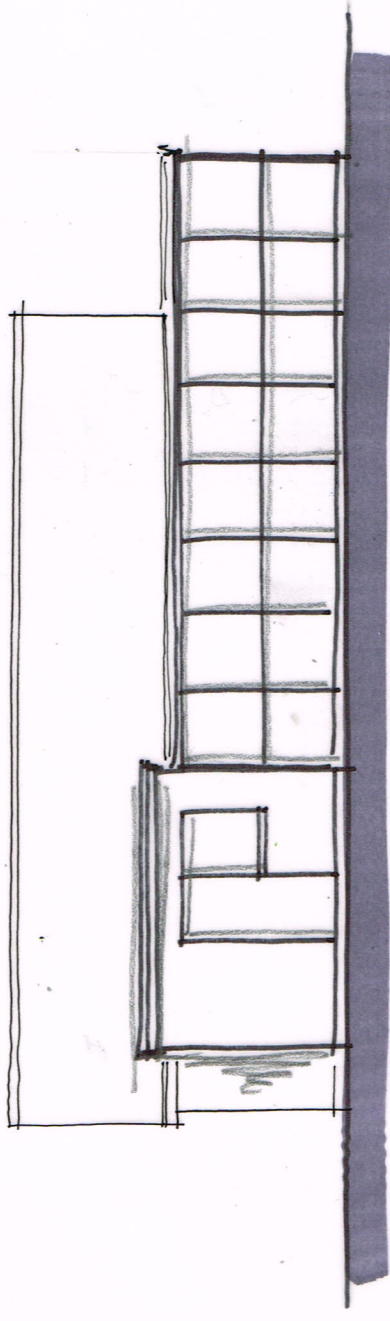

REAR (w)

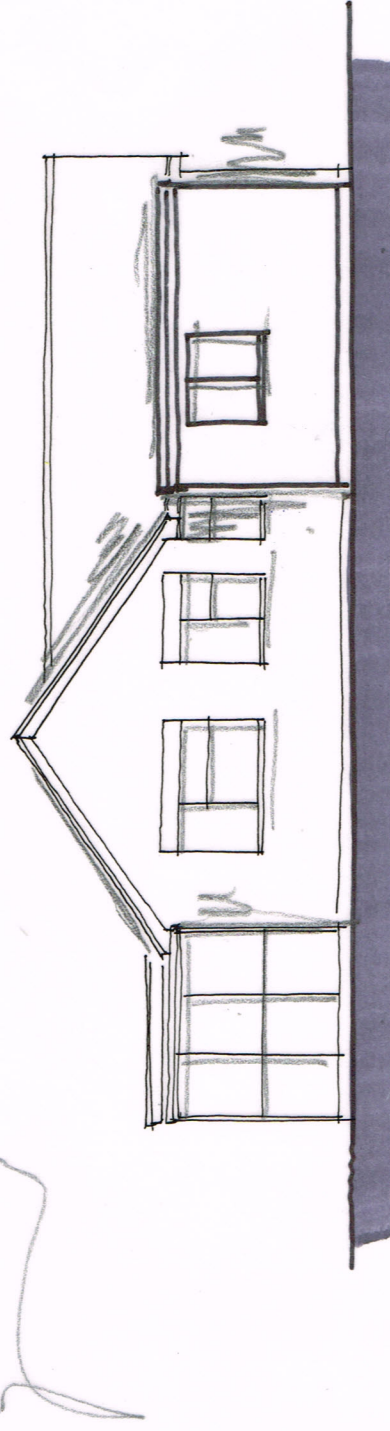

SIDE (s)

Wayne Gander MCIAT
Architectural Technologist
98 Durrington Lane
Worthing
West Sussex BN13 2RQ
Tel: 01903 694817