Existing East Elevation (front)
1:100 @ A3

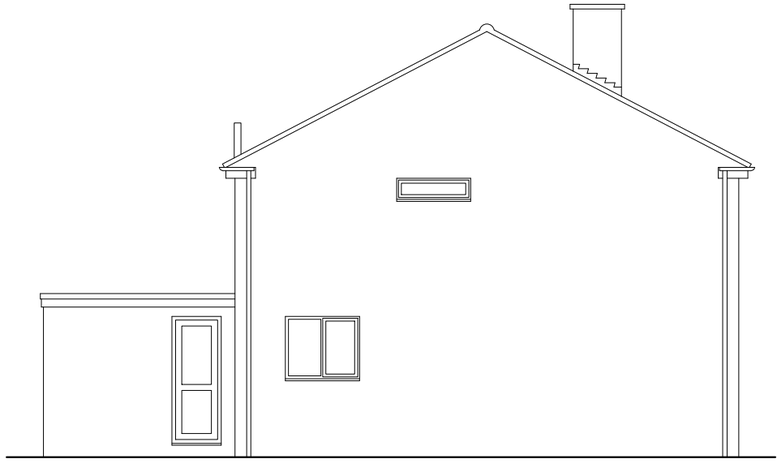

Existing South Elevation (side)
1:100 @ A3

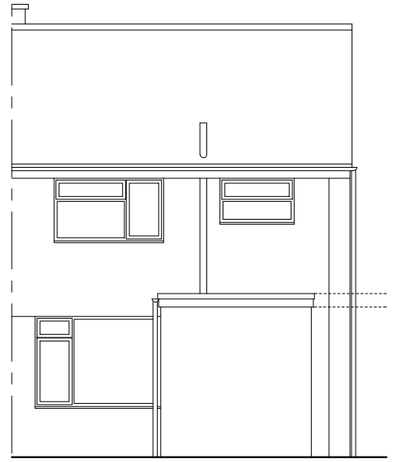

Existing West Elevation (rear)
1:100 @ A3

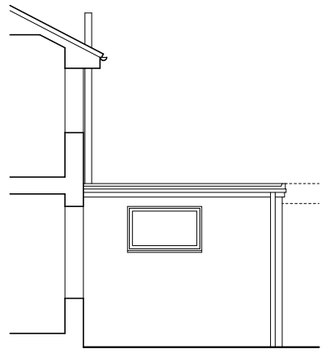

Ex. North Elevation (side)
1:100 @ A3

0m 1.0m 2.0m 3.0m 4.0m 5.0m

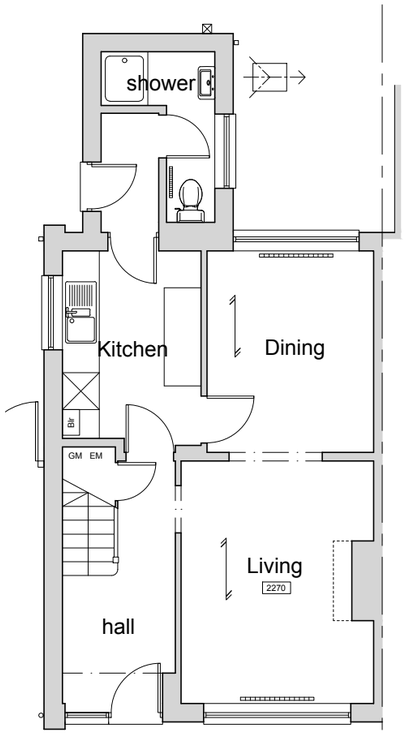

Existing Ground Floor Plan
1:100 @ A3

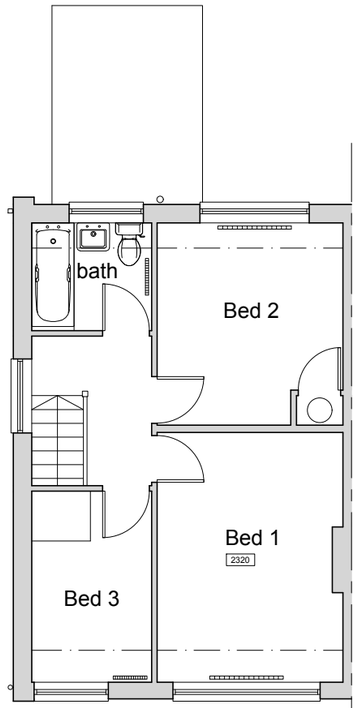

Existing First Floor Plan
1:100 @ A3

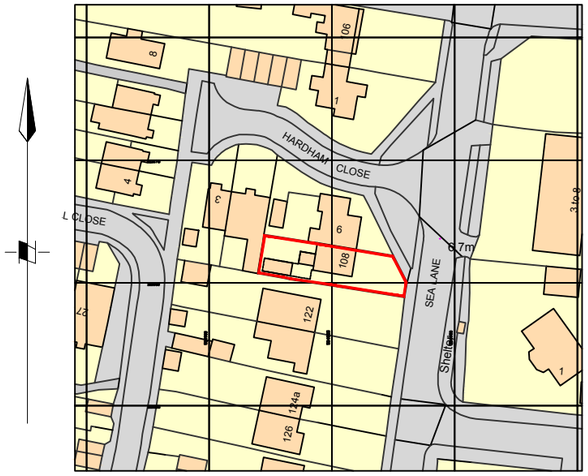

Ordnance Survey, (c) Crown Copyright 2020. All rights reserved. Licence number 100022432

Location Plan
1:1250 @ A3

0m 10.0m 20.0m 30.0m 40.0m 50.0m

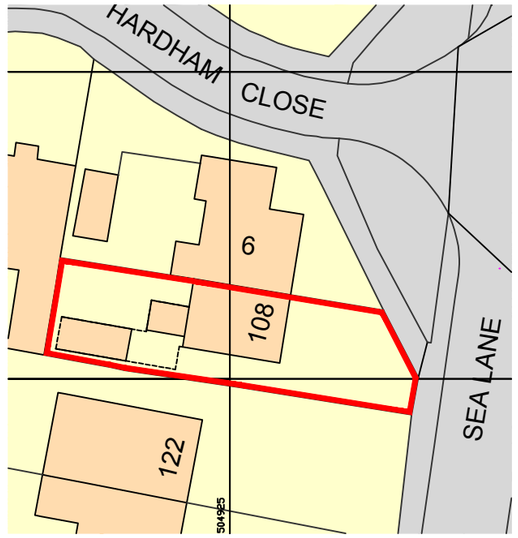

Existing Site / Block Plan
1:500 @ A3

0m 5.0m 10.0m 15.0m 20.0m 25.0m

client	project	drawing	date	drawn	drawing no	revision
Brett Wood	Extension at 108 Sea Lane Rustington, BN16 2RZ	Existing floor plans & elevations Location & site plans	Feb 20	pd	0308 / 100	-
			scale 1:100, 1:1250, 1:500 @ A3		CAD file name:	

No dimensions to be scaled from drawing except for planning purposes. The contractor should check all dimensions on site.

Peter Davey Ltd
construction consultants

49 Park Drive
Rustington
West Sussex BN16 3DY
Tel: 01903 773105
Mob: 07941 402217
Email: peterdavey67@btinternet.com

ARUN DISTRICT COUNCIL R/47/20/HH