

GENERAL NOTES


This scheme is subject to Town Planning and all other necessary consents. Dimensions, areas and levels where given are only approximate and subject to site survey. All dimensions are to be checked on site. Do not scale other than for Planning purposes. This drawing is to be read in conjunction with all relevant consultants' and/or specialists' working documents and/or specialists' written reports to be referred to the architect before the affected work commences. All queries relating to design of foundations, floor slabs and any structural elements are to be referred to the structural engineering consultant for resolution. All feasibility studies are subject to full site survey. The workmanship of all relevant trades and building operations shall comply with the requirements of the British Standard (BS) 8000:1989 parts 1-15 inclusive.

All design and construction is to be in accordance with the Construction, Design and Management Regulations 2007

PLANNING

REV	DATE	BY
-----	------	----

CLIENT

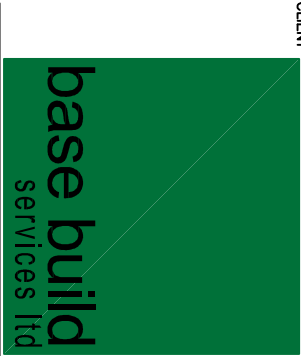


PROJECT

New Road
RUSTINGTON

DRAWING

Proposed Welcome
Walls

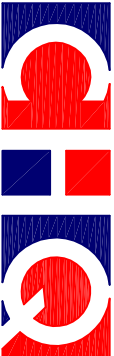


CHQ
PARTNERSHIP
Architects • Building Surveyors

CHQ Partnership Ltd,
Tannery House, 23 High Street
Baldock, Hertfordshire SG7 8BE
Telephone: (01462) 895110
Facsimile: (01462) 895019
Email: info@chqarchitects.co.uk
www.chqarchitects.co.uk



DATE	05.12.12	DRAWN	LT
SCALE	1:50 @A3	CHECKED	RL

CHQ.12.9647- PL19

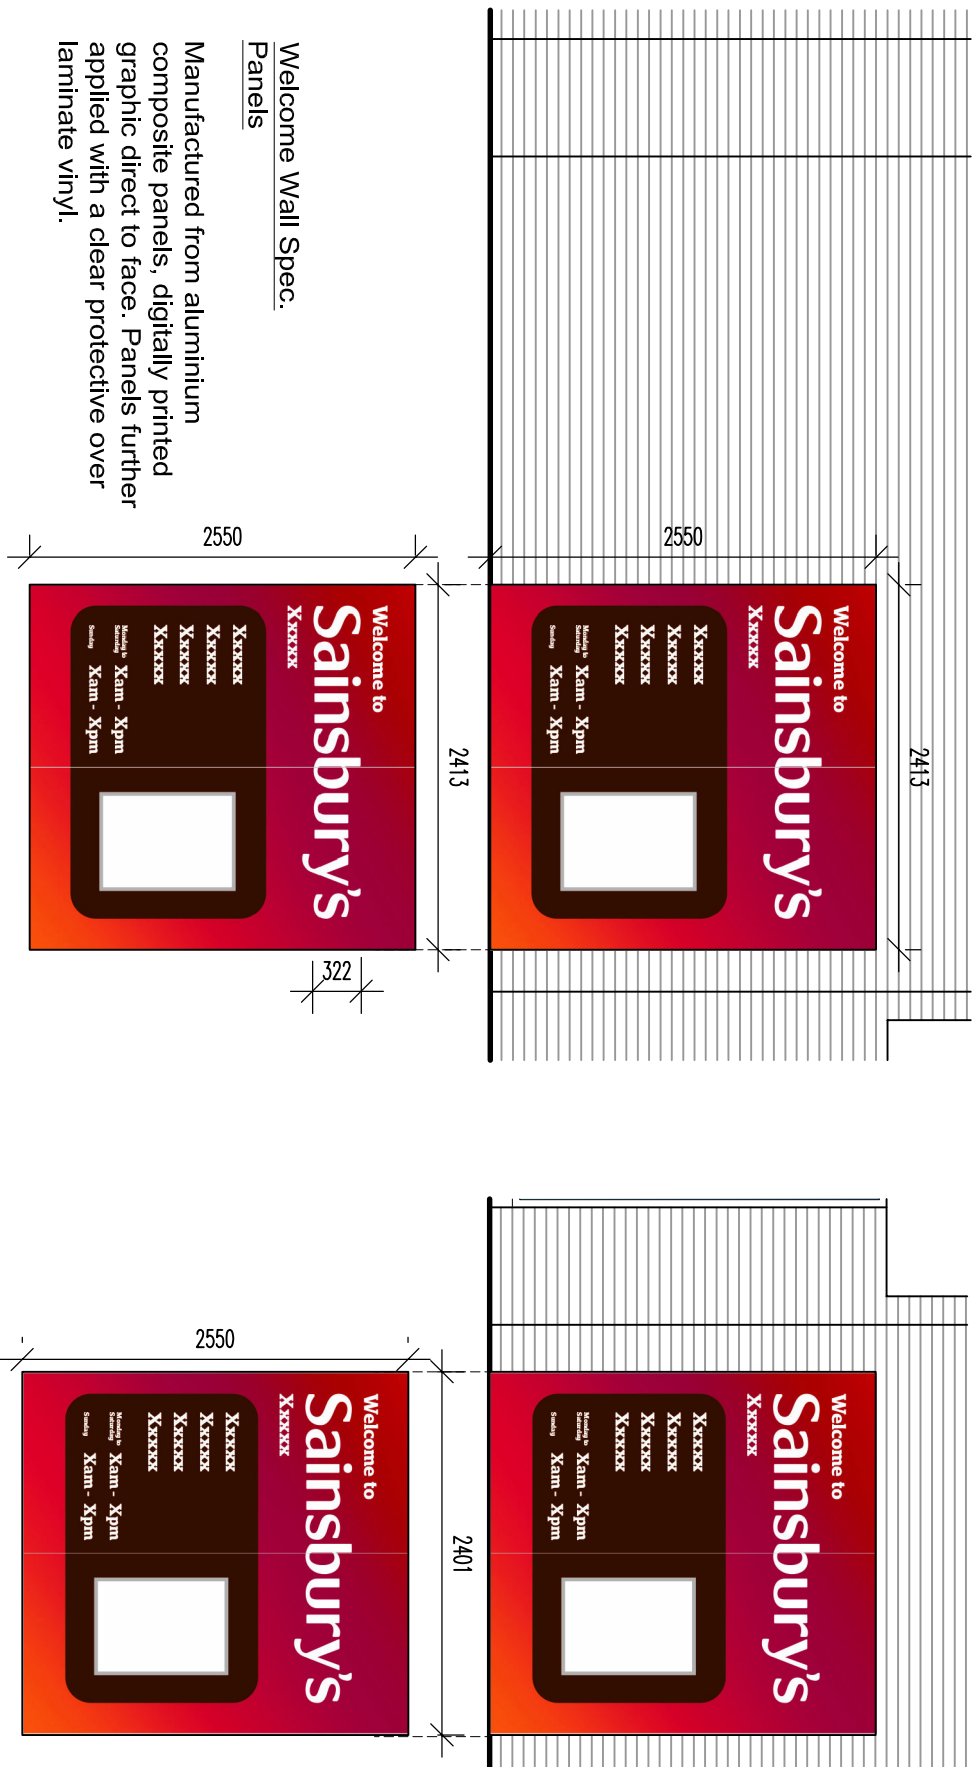

Welcome Wall Spec.
Panels

Manufactured from aluminium composite panels, digitally printed graphic direct to face. Panels further applied with a clear protective over laminate vinyl.

WELCOME WALL
DETAILS @ 1:50

