
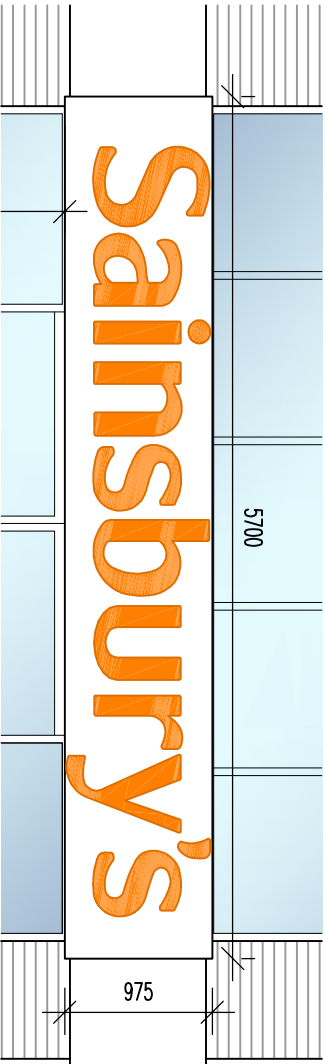
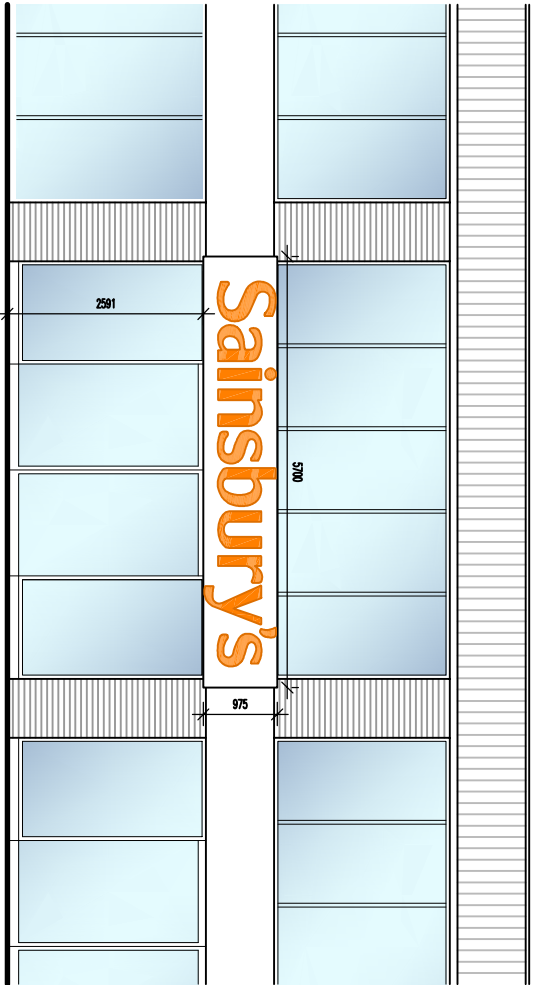
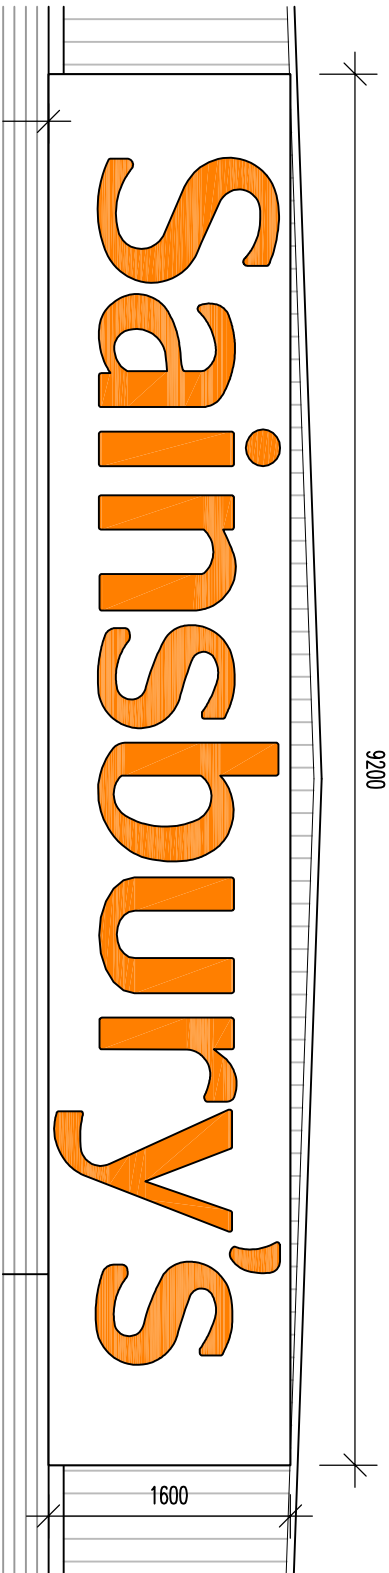
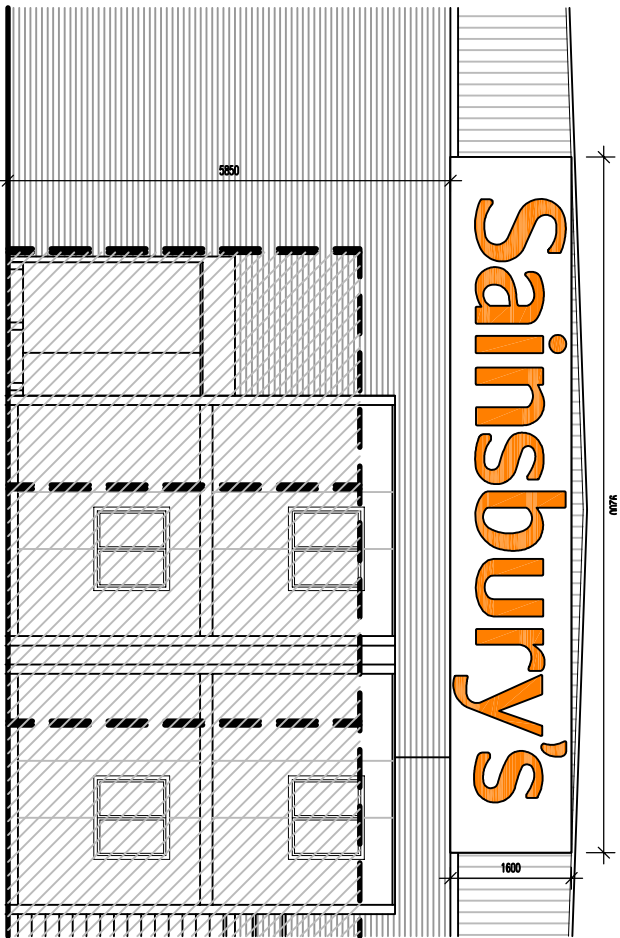
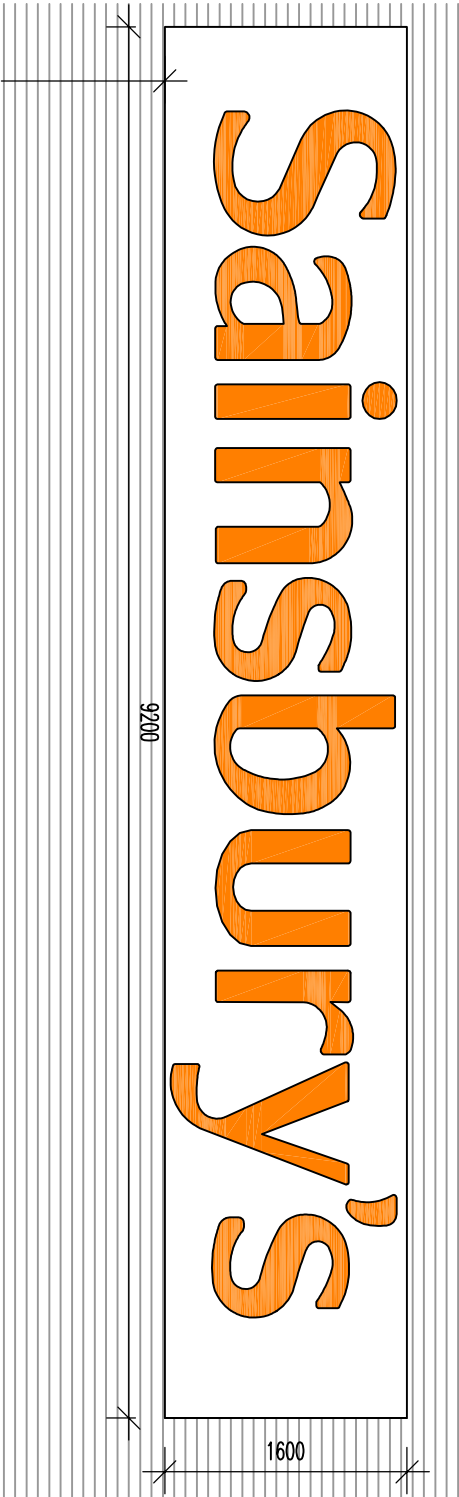



GENERAL NOTES

This scheme is subject to Town Planning and all other necessary consents. Dimensions, areas and levels where given are only approximate and subject to site survey. All dimensions are to be checked on site. Do not scale other than for planning purposes. This drawing is to be read in conjunction with all relevant consultants' and/or specialists' reports and/or documents and/or specifications or working drawings and/or drawings submitted to the relevant authorities for their approval before the affected work commences. All queries relating to design of foundations, floor slabs and any structural elements are to be referred to the structural engineering consultant for resolution. All feasibility studies are subject to full site survey. The workmanship of all relevant trades and building operations shall conform with the relevant British Standards (BS) 8000:1989 parts 1-15 inclusive.

All design and construction is to be in accordance with the Construction, Design and Management Regulations 2007

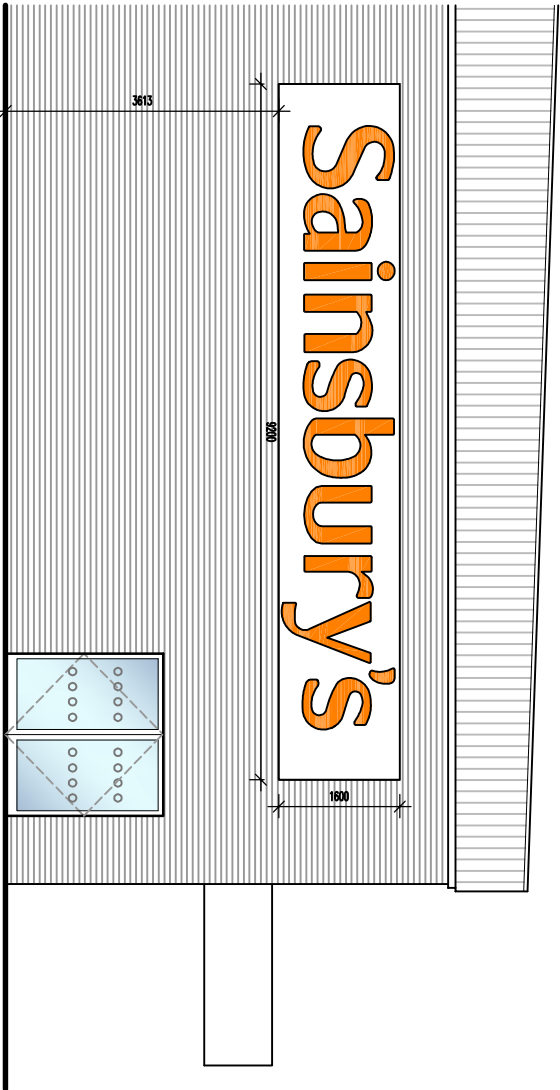

SIGNAGE DETAILS
@ 1:100

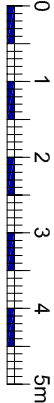


SIGNAGE DETAILS
@ 1:50



PLANNING

REV	DATE	BY
CLIENT		

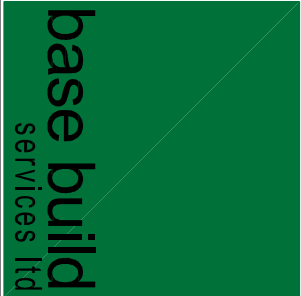

PROJECT

New Road
RUSTINGTON

DRAWING

Proposed Signage
Details



CHQ Partnership Ltd.
Tannery House, 23 High Street
Baldock, Hertfordshire SG7 8BE
Telephone: (01462) 685010
Fax: (01462) 685009
Email: info@chqarchitects.co.uk
www.chqarchitects.co.uk



DATE	DRAWN	LT
05.12.12		
SCALE	CHECKED	RL
1:50/ 1:100 @A3		

CHQ.12.9647- PL20