


GENERAL NOTES


This scheme is subject to Town Planning and all other necessary consents. Dimensions, areas and levels where given are only approximate and subject to site survey. All dimensions are to be checked on site. Do not scale other than for Planning purposes. This drawing is to be read in conjunction with all relevant consultants' and/or specialists' reports, documents and/or specifications or warranties and is not to be relied upon by the client before the affected work commences. All queries relating to design of foundations, floor slabs and any structural elements are to be referred to the structural engineering consultant for resolution. All feasibility studies are subject to full site survey. The workmanship of all relevant trades and building operations shall comply with the relevant parts of the British Standard (BS) 8000:1989 parts 1-15 inclusive. All design and construction is to be in accordance with the Construction, Design and Management Regulations 2007

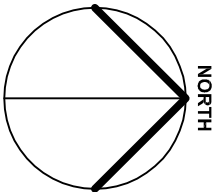

PLANNING


REV	DATE	BY
-----	------	----

CLIENT

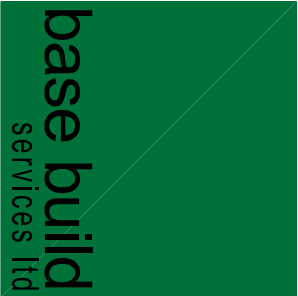

New Road
RUSTINGTON

DRAWING
Block Plan

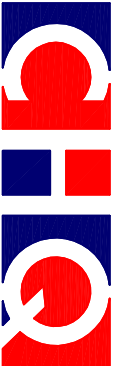


PARTNERSHIP
Architects • Building Surveyors

CHQ Partnership Ltd,
Tannery House, 23 High Street
Baldock, Hertfordshire SG7 8BE
Telephone: (01462) 885110
Facsimile: (01462) 885089
Email: info@chqarchitects.co.uk
www.chqarchitects.co.uk

DATE	DRAWN	CHECKED
04.01.13	LT	RL
SCALE 1:500 @A3		

CHQ.12.9647- PL22

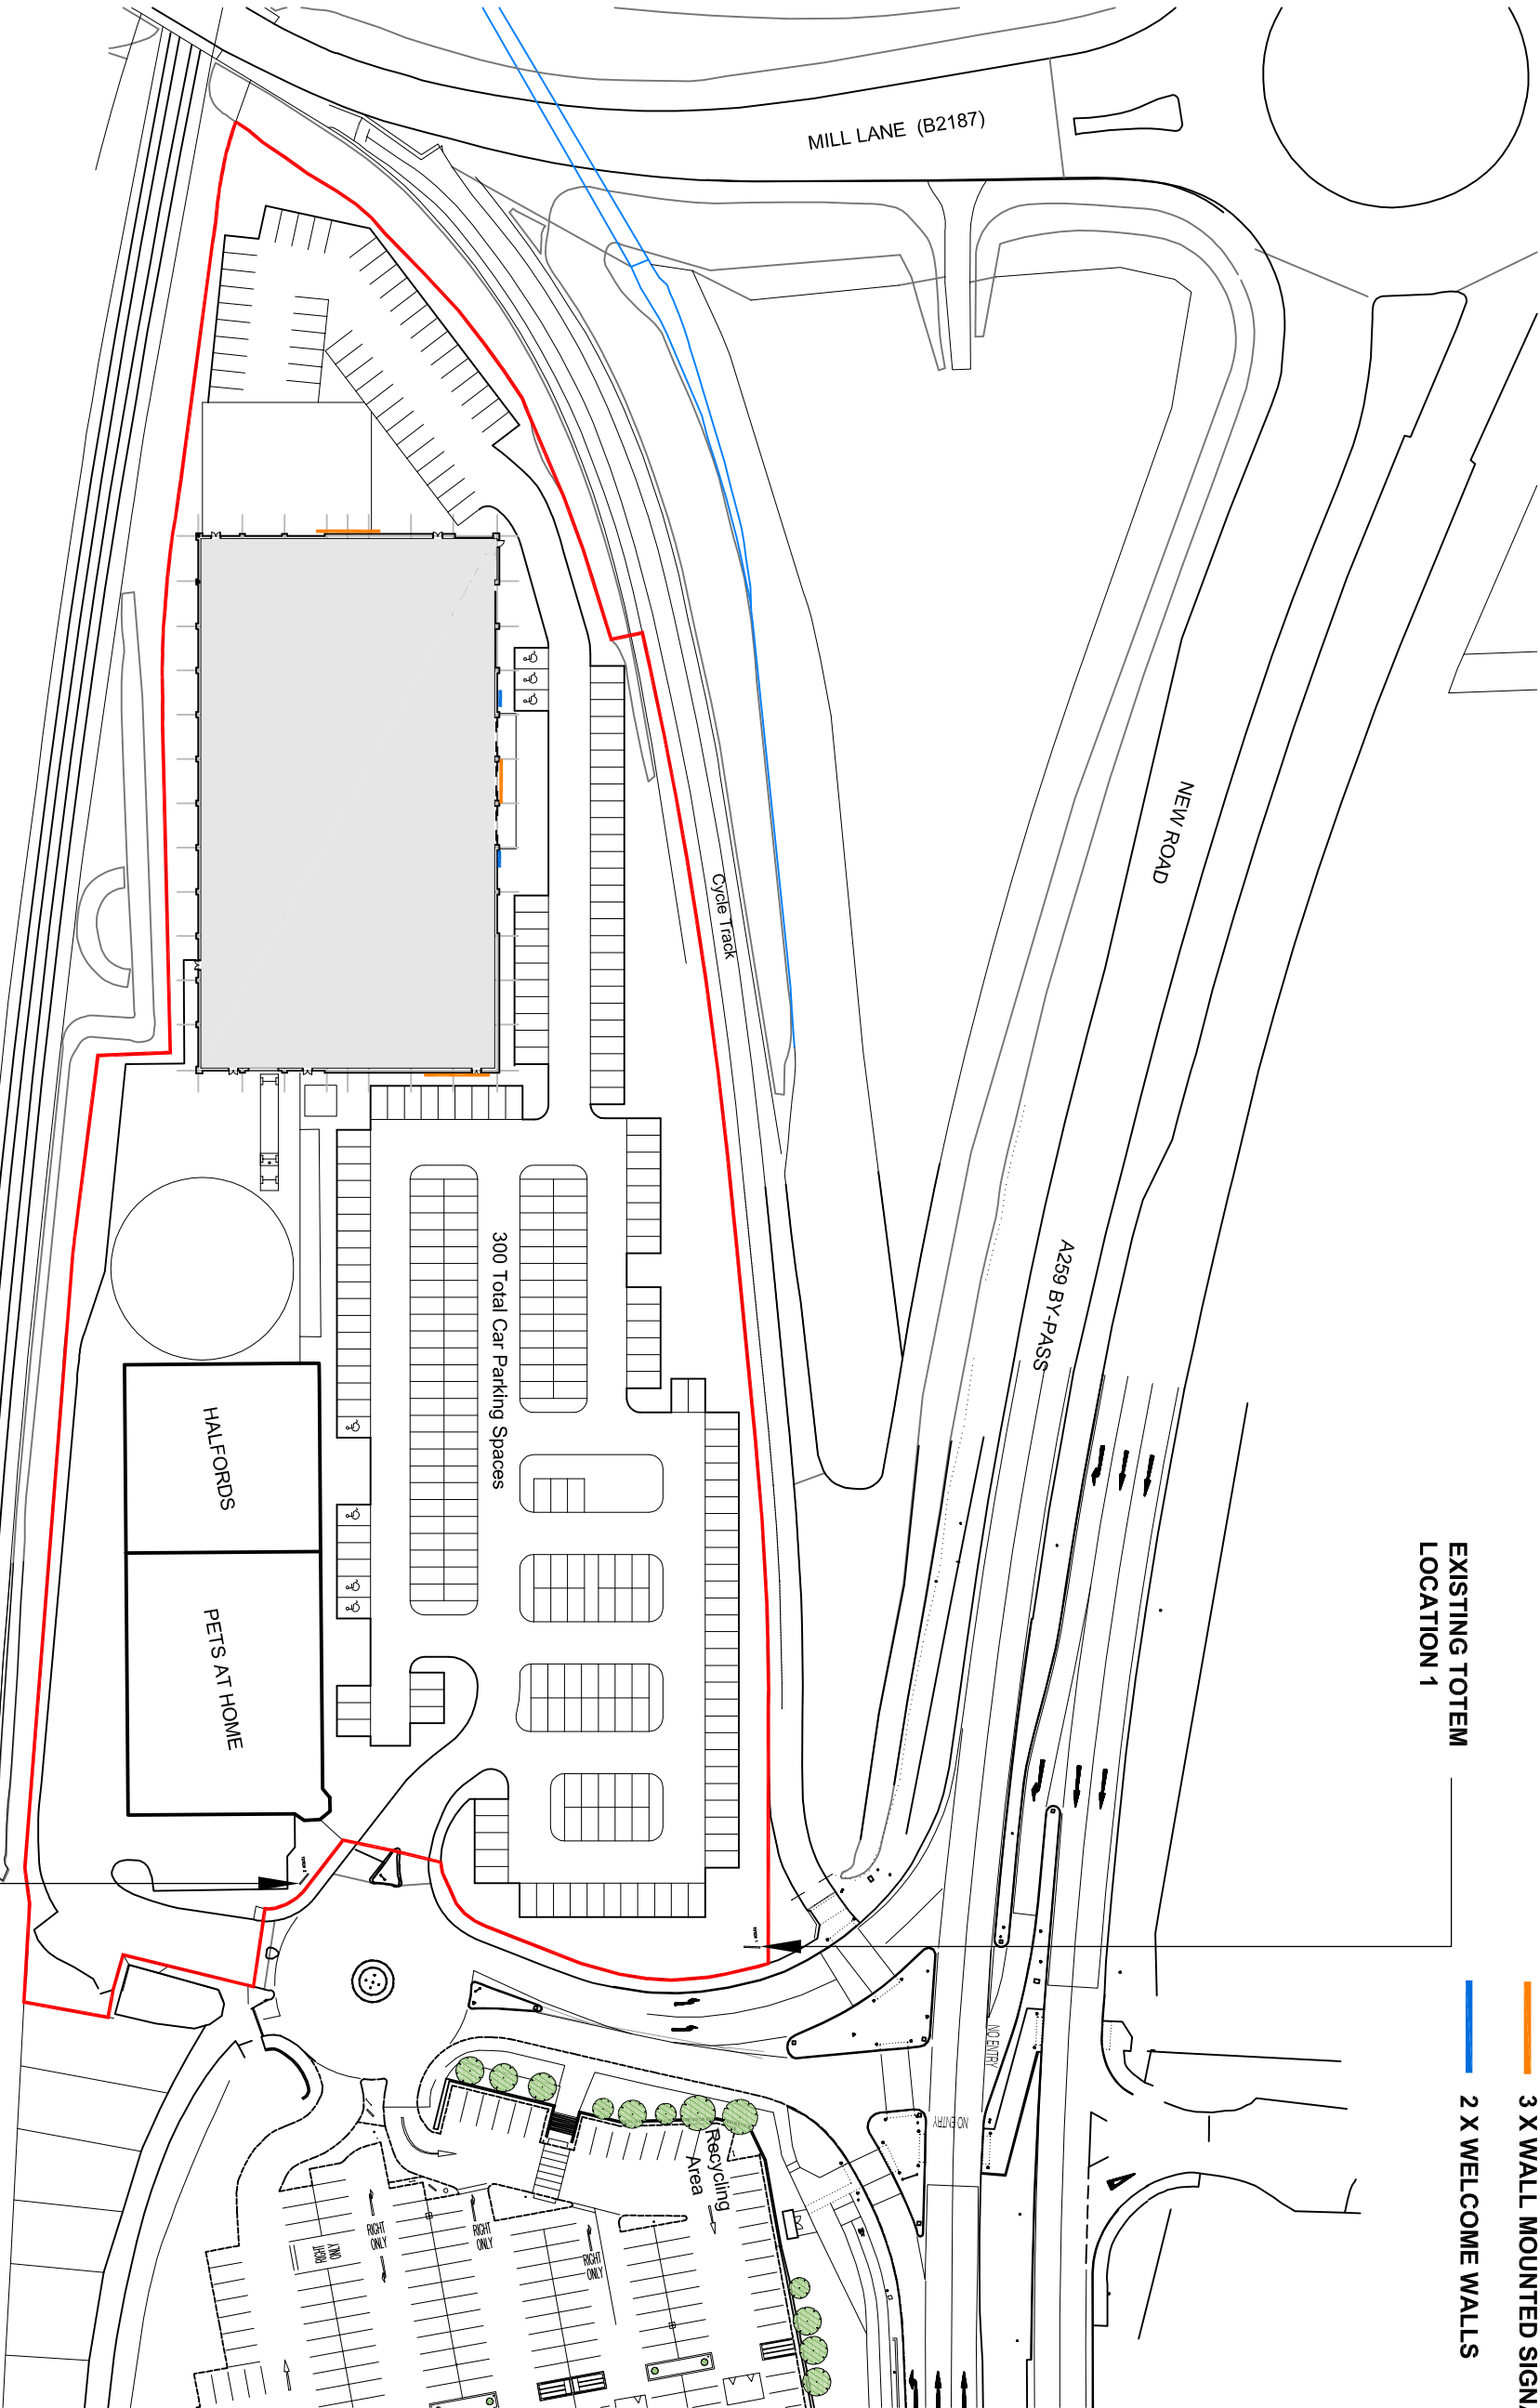

EXISTING TOTEM
LOCATION 2

EXISTING TOTEM
LOCATION 1

3 X WALL MOUNTED SIGNAGE

2 X WELCOME WALLS