



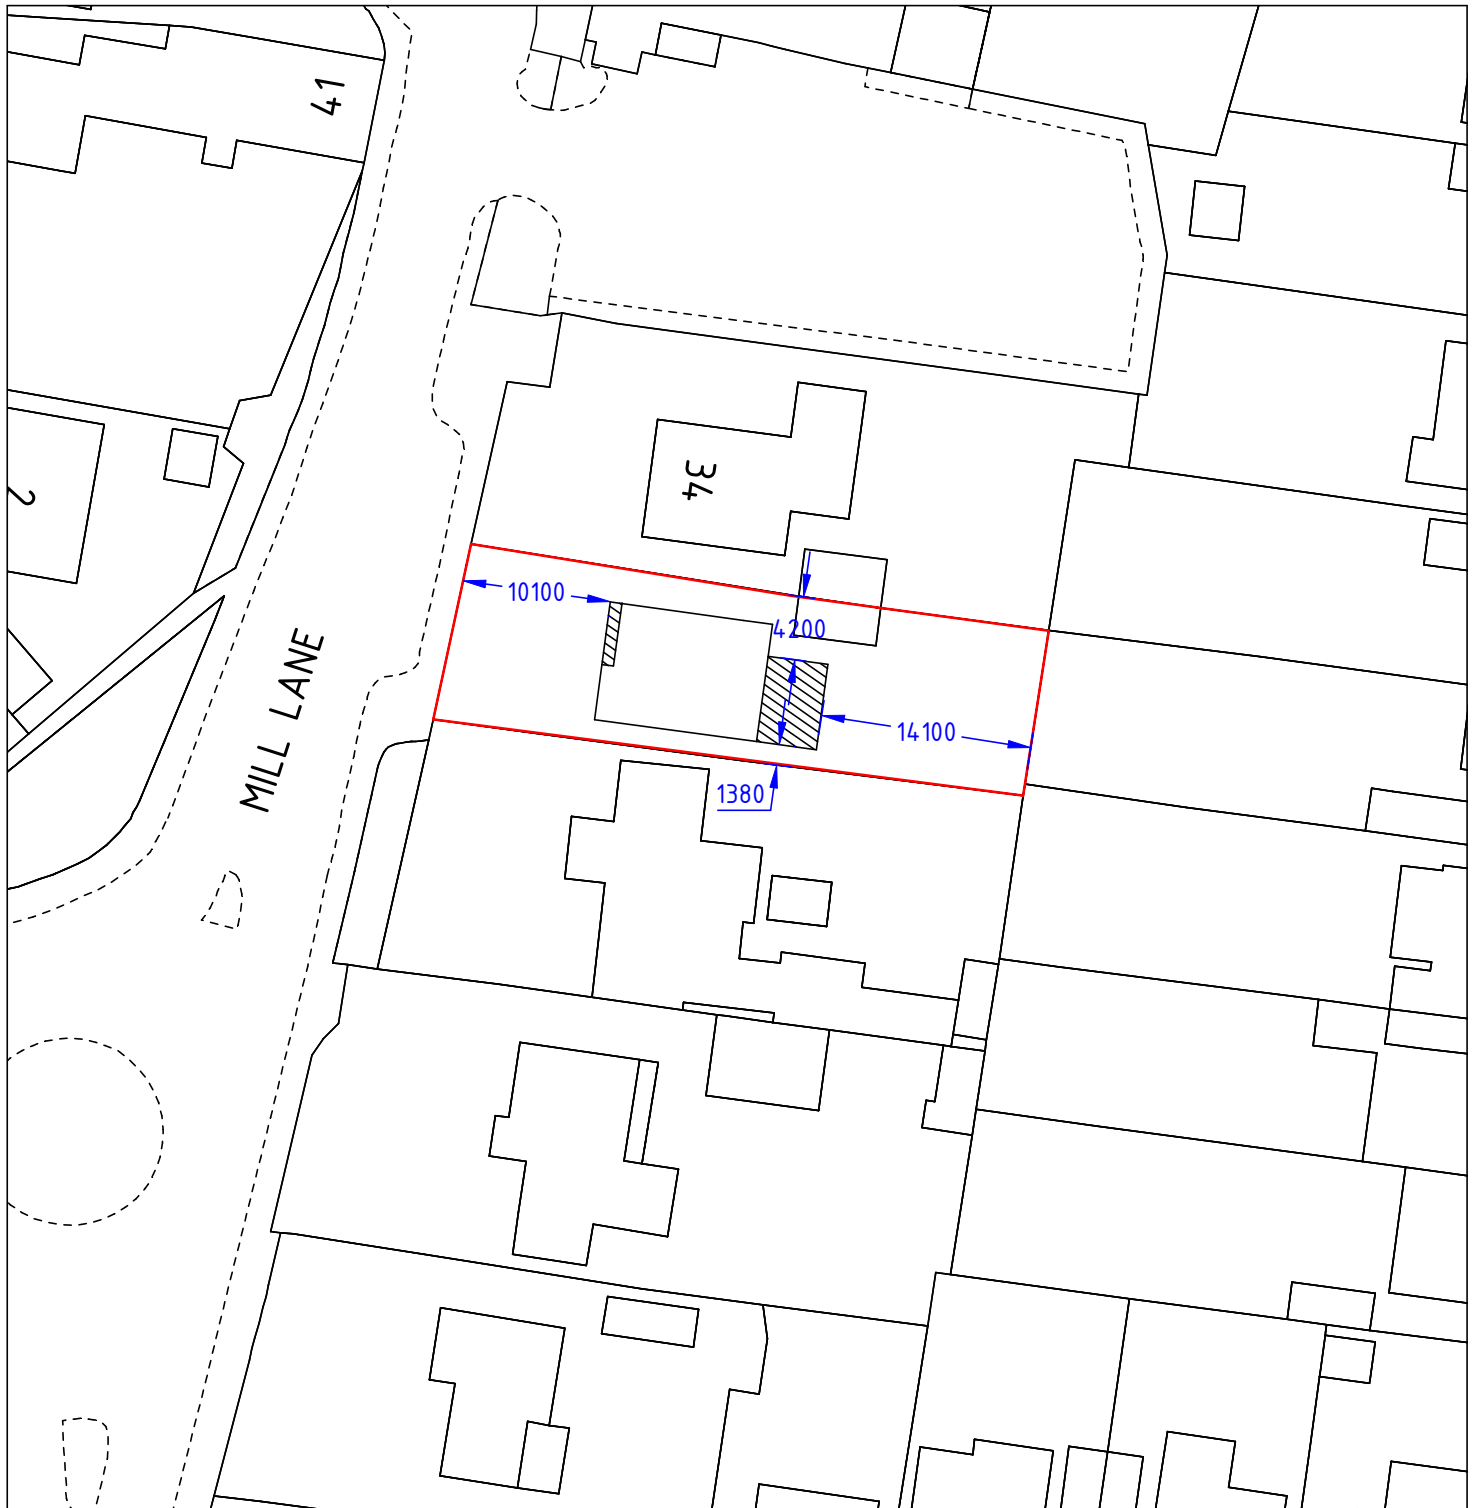

SCALE BARS (metres)

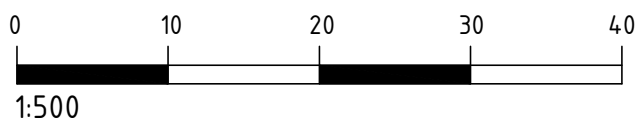

BLOCK PLAN



ADDRESS:

32 MILL LANE
RUSTINGTON

Phil Brigly BSc (Hons) MBEng
Building Engineer

PROJECT:

LOFT CONVERSION AND
SINGLE STOREY EXTENSION

email: philbrigly@gmail.com
mob: 07966 578180



SCALE: 1:500
ARUN DISTRICT COUNCIL R/4/19/HH

DATE: DECEMBER 2018

DRAWING No: PBP1068/03

DRAWING SIZE:

A4 210x297mm