

Boundary to No35




01 Front (North) Elevation - Existing


Scale 1:50

02Rear (South) Elevation - Existing

Scale 1:50

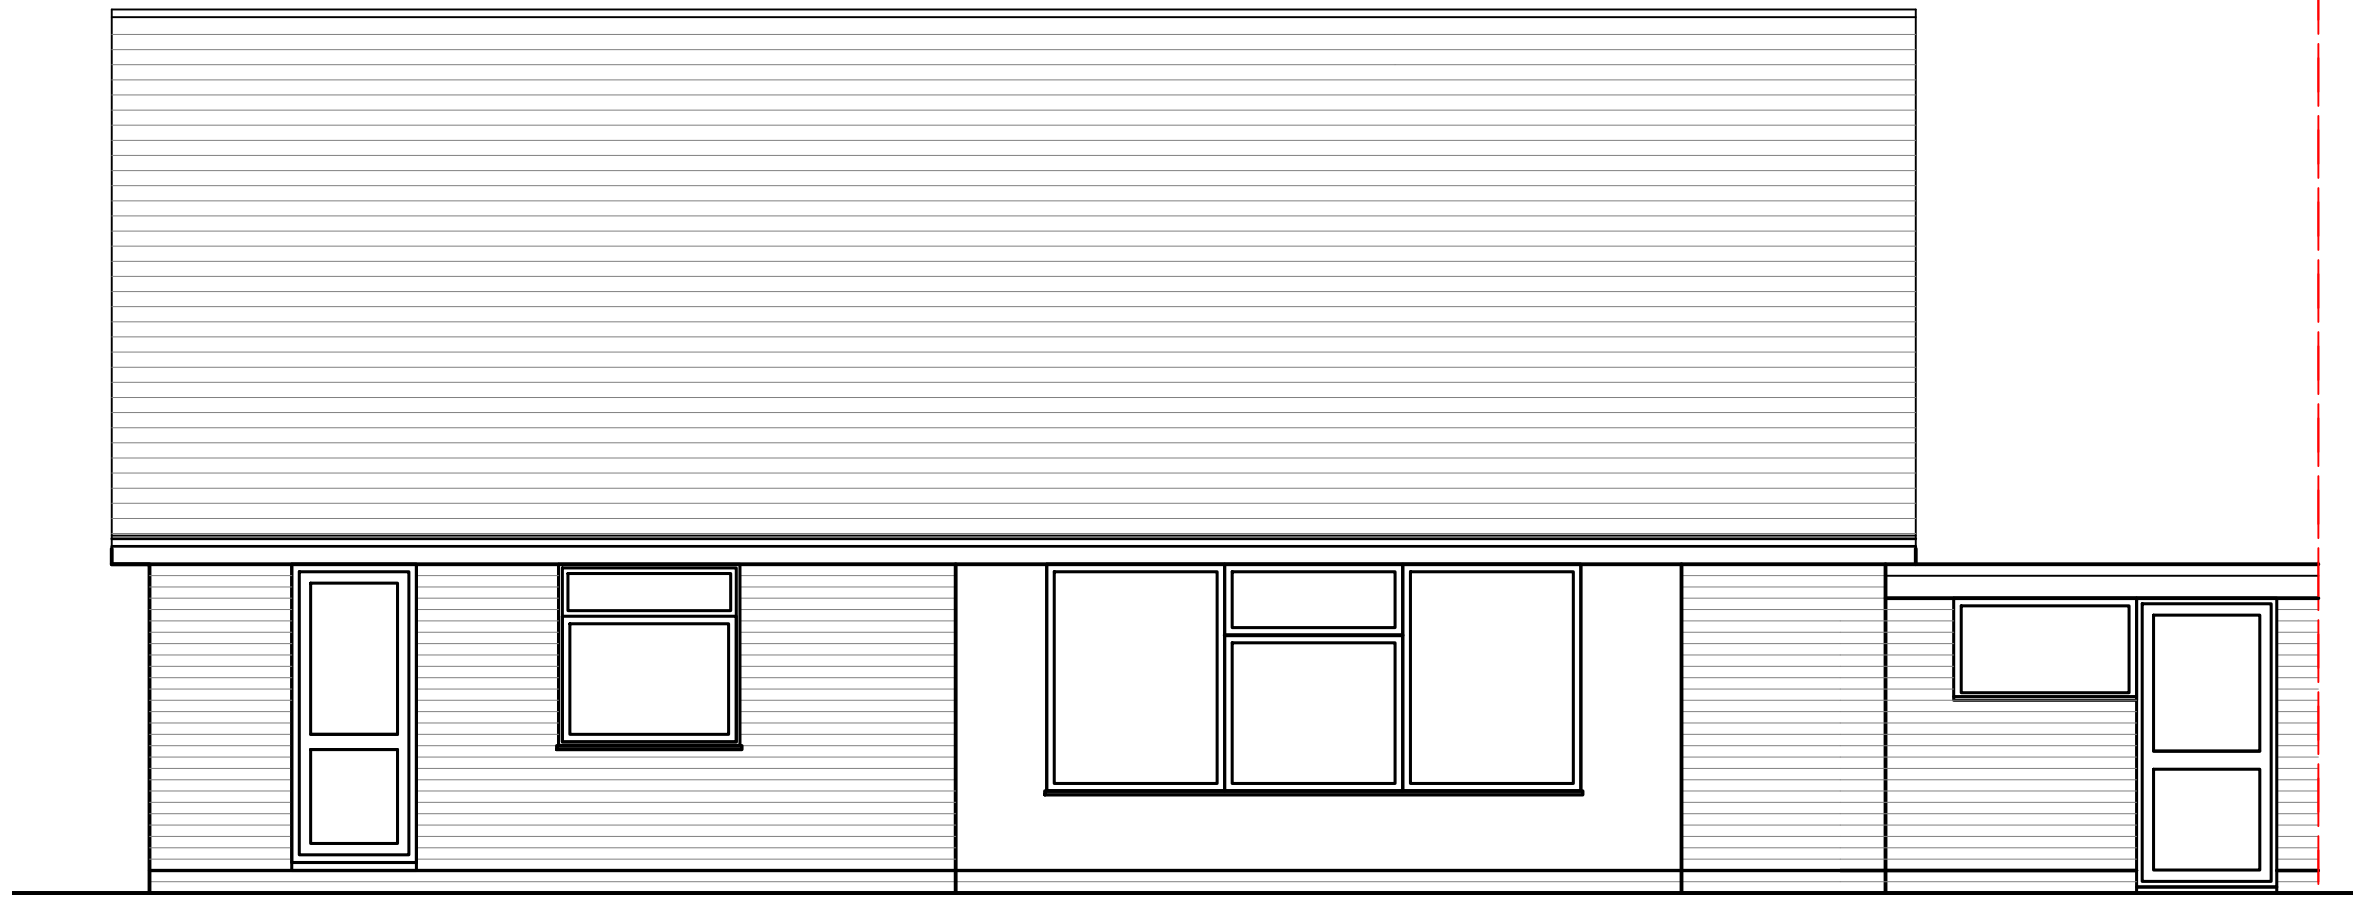


Boundary to No35

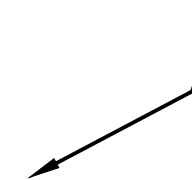

03 Side (West) Elevation - Existing

Scale 1:50

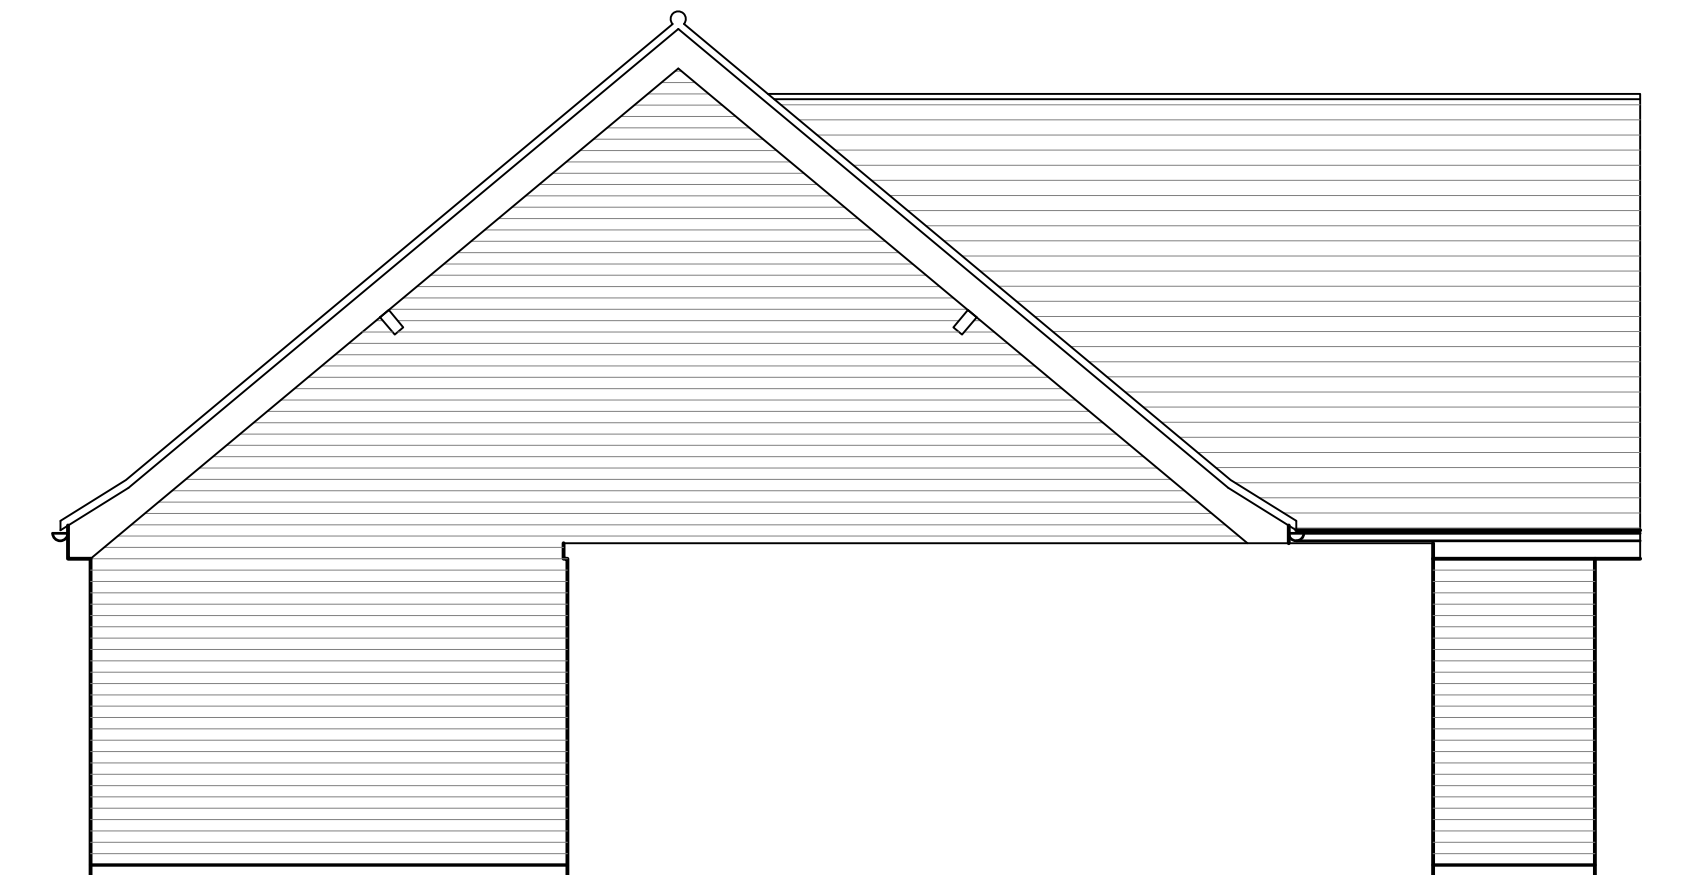

04 Side (East) Elevation - Existing

Scale 1:50

Metres

0 1 2 3 4

Scale 1:50

REVISIONS		



CLIENT
Ms N Meed & Mr A Withey

PROJECT TITLE
36 Hawke Close
Rustington
BN16 2AT

DRAWING

Single storey rear and side extension - Existing Elevations

Drawn by:	Scale:	Date:
SWC	As shown @ A1	Jan 2021

No 36HC - 205	Rev.
---------------	------