




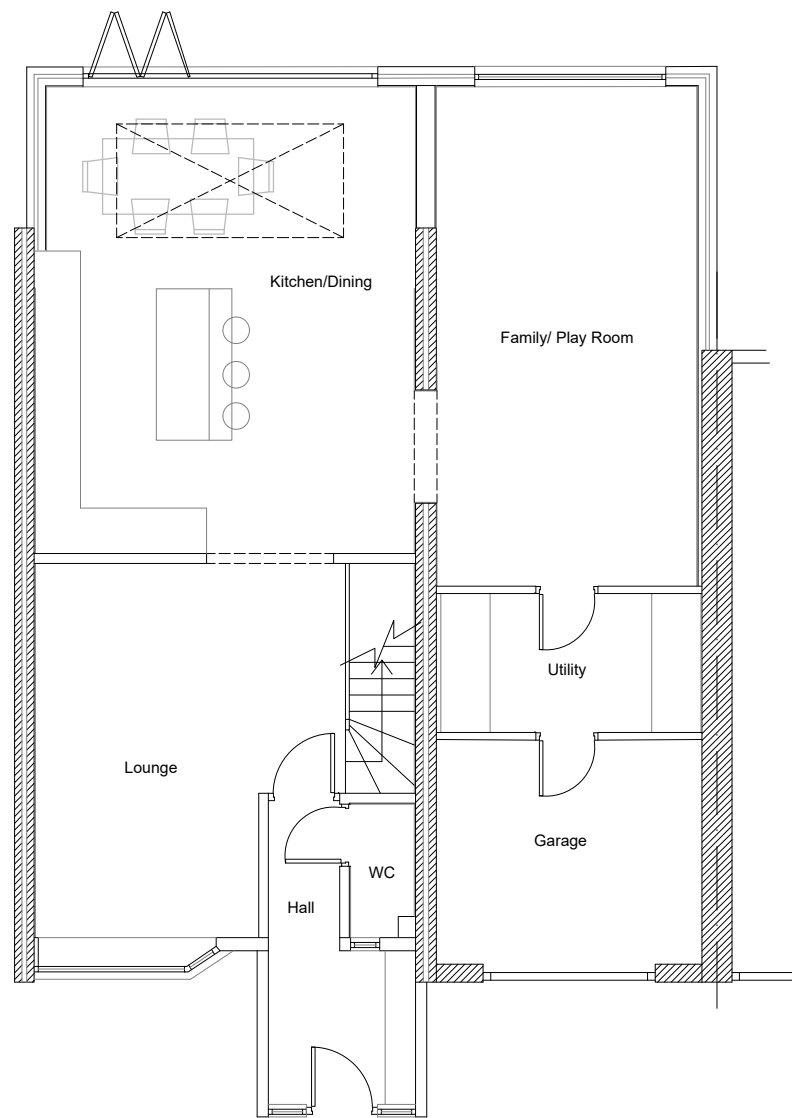


Proposed Ground Floor Plan

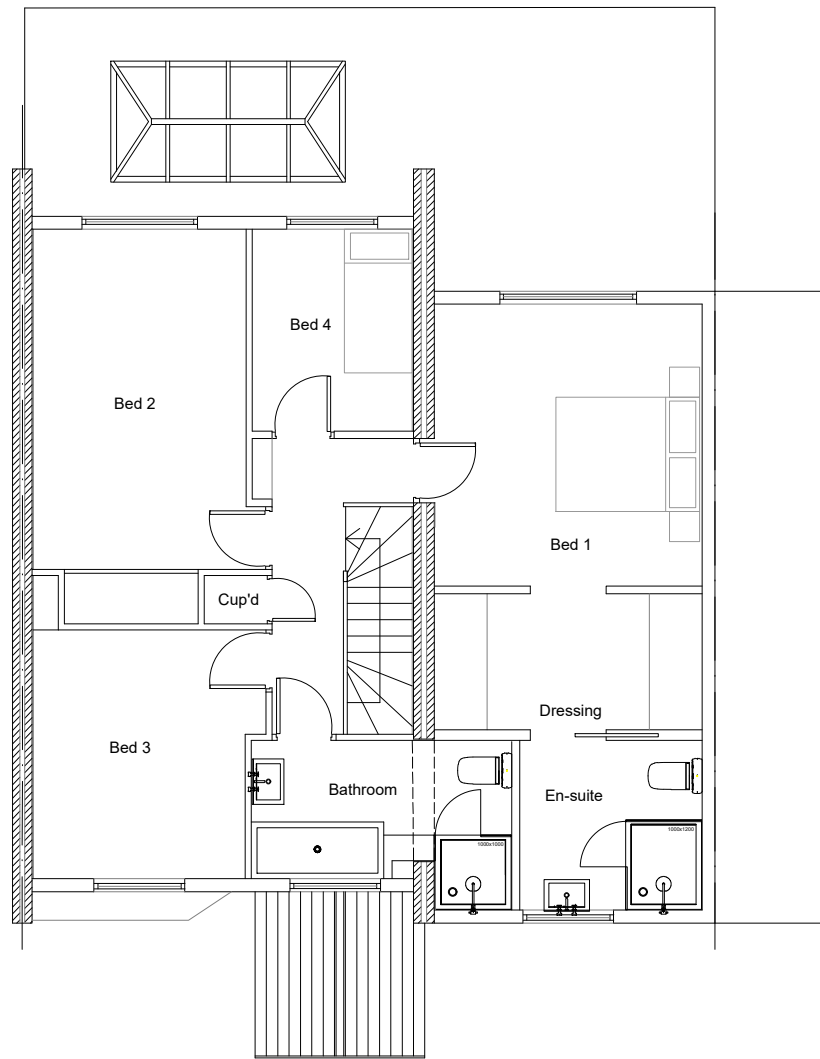

Proposed First Floor Plan

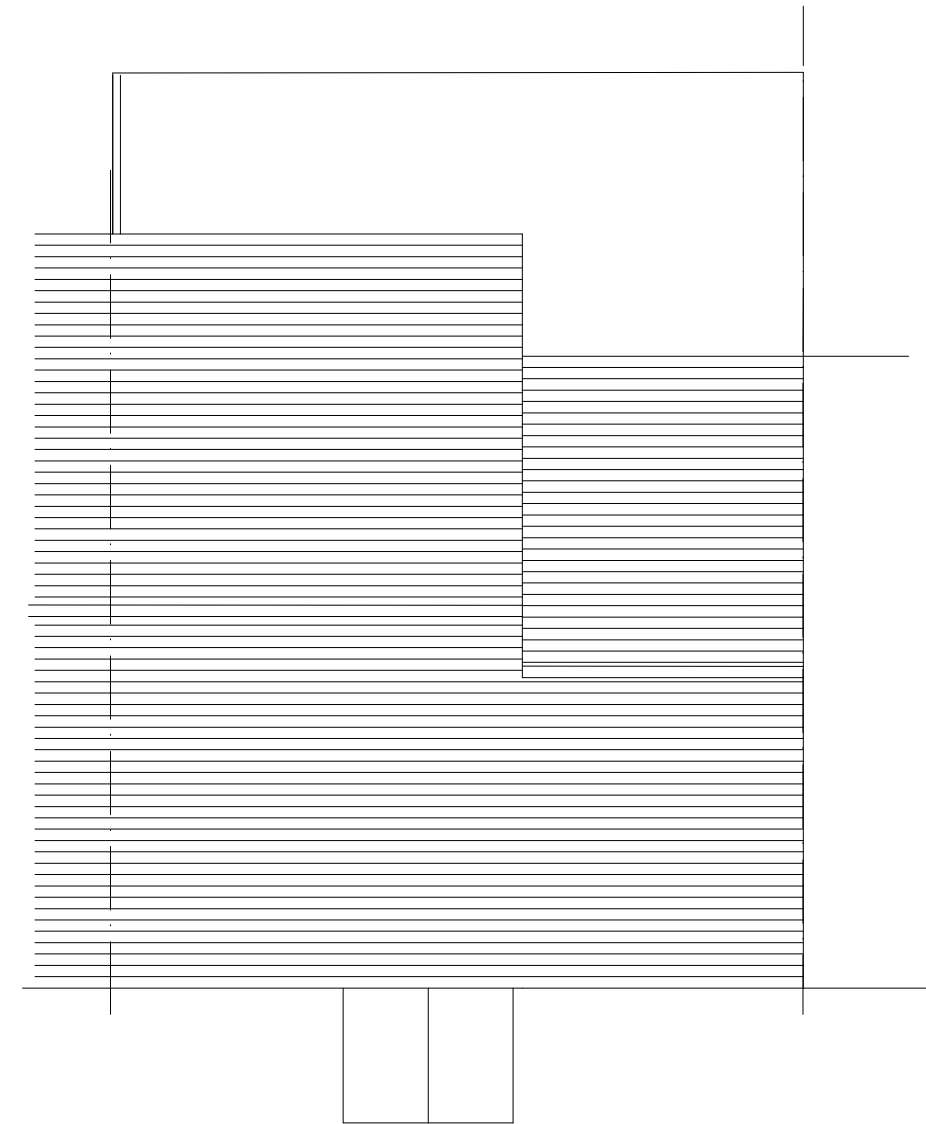


Proposed Roof Plan

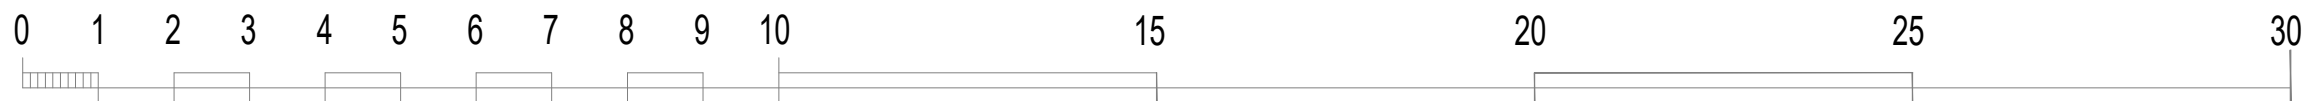

This drawing is protected under Copyright and at no time should any portion of this drawing be reproduced or copied without the permission of the Architect. (Design Copyright Act 1968)

This drawings must not be used for purposes other than that for which it is provided. It is supplied without liability for any errors or omissions. Drawings only to be scaled for planning application purposes, all dimensions to be checked on site.

All drawings subject to Statutory Authority Approval.

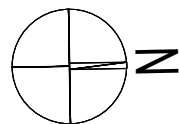

NOT FOR CONSTRUCTION

Initial issue - Issued to planning
Revisions

- 05/03/20

PROJECT TITLE: **47 Priory Road, Rustington. BN16 3PZ**

DRWG TITLE: **Proposed plans**

DRWG No: **1017_201**

REV: -

SCALE: **1:50@A3** DATE: **24.02.20**

DRWG STATUS : **For Planning**