
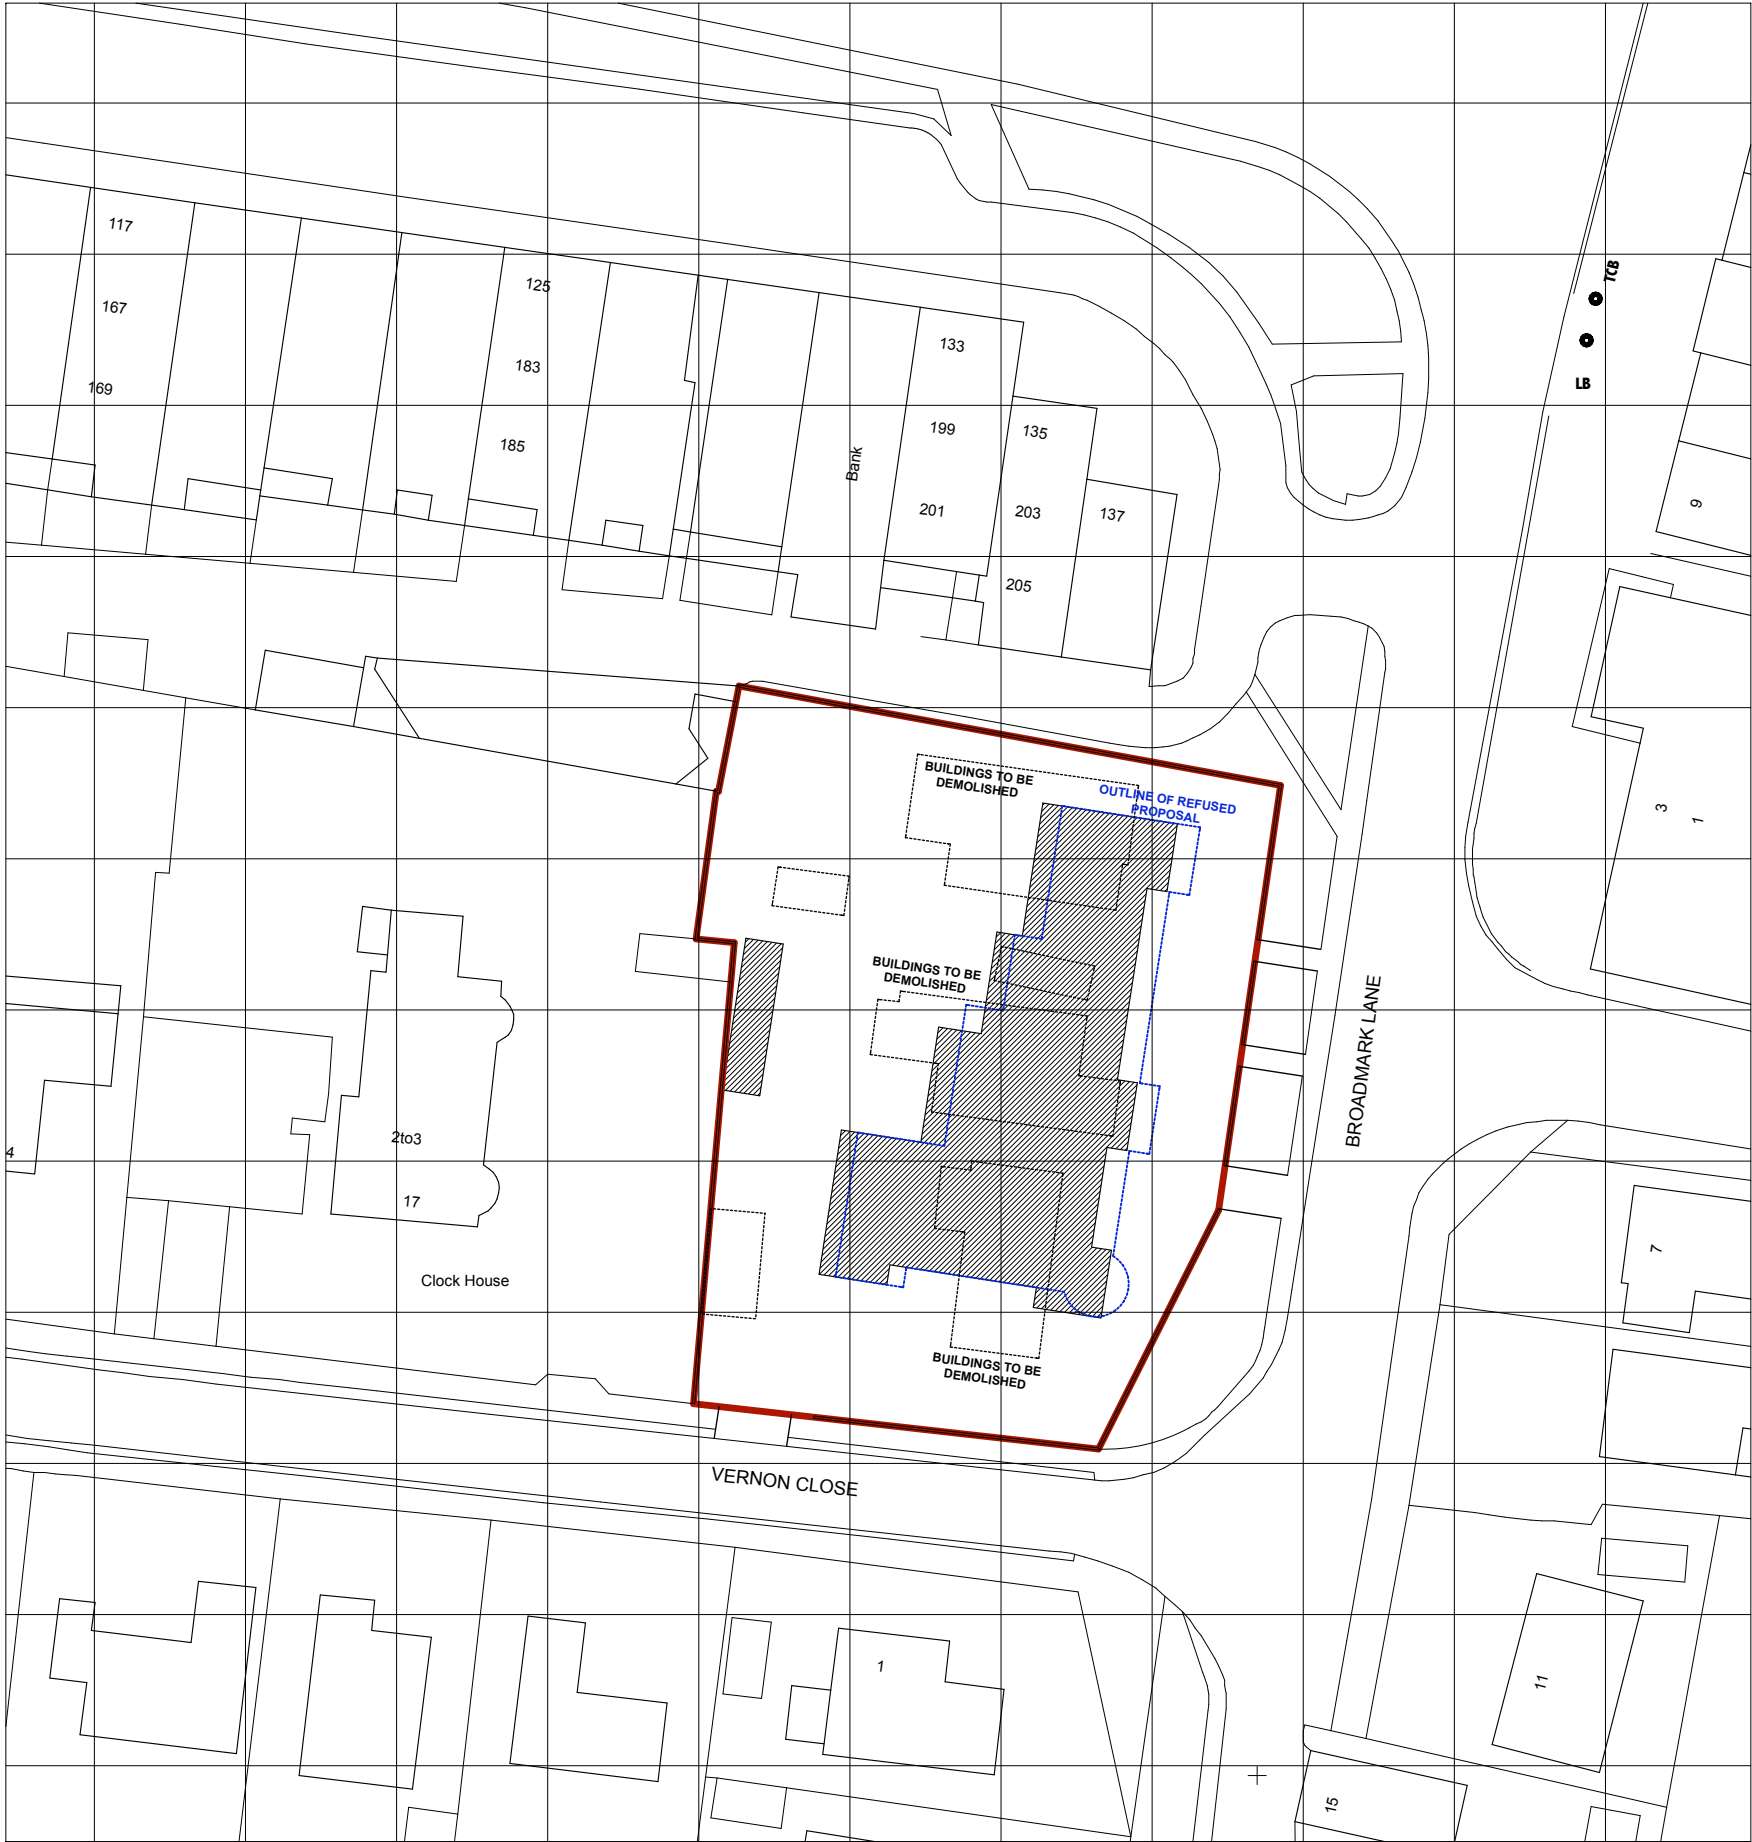


M:\ar11\11 HD Users\asia\Desktop\BROADMARK LANE\0978_Planning drawings_2011.dgn
Do not scale from this drawing. Work to indicated dimensions only. All dimensions to be confirmed on site. This drawing is to be used in conjunction with other drawings in this series and all relevant constraints drawings and documentation were applicable. It is not to be used for any other purpose other than indicated on this drawing. Please report any discrepancy on the drawing to Morgan Cam Partnership for clarification. © Morgan Cam Ltd

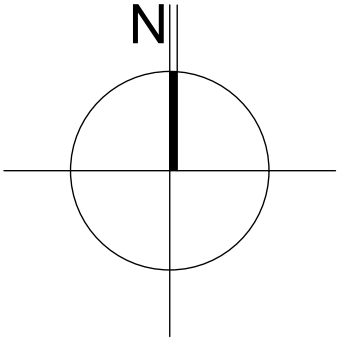

morgan cam partnership architects 		Blakers House, 79 Stanford Avenue Brighton E Sussex BN1 6FA t: 01273 55 77 77 f: 01273 55 22 27 e: mcp@morgancarn.com	Client	Ormond Limited	Title	BLOCK PLAN AS PROPOSED	
Scheme	BROADMARK LANE, RUSTINGTON	Drawn By Checked By	AJ MDG	Scale Date	1:500 @ A3 07/03/2011	Drawing Number	0978-P-103-P1