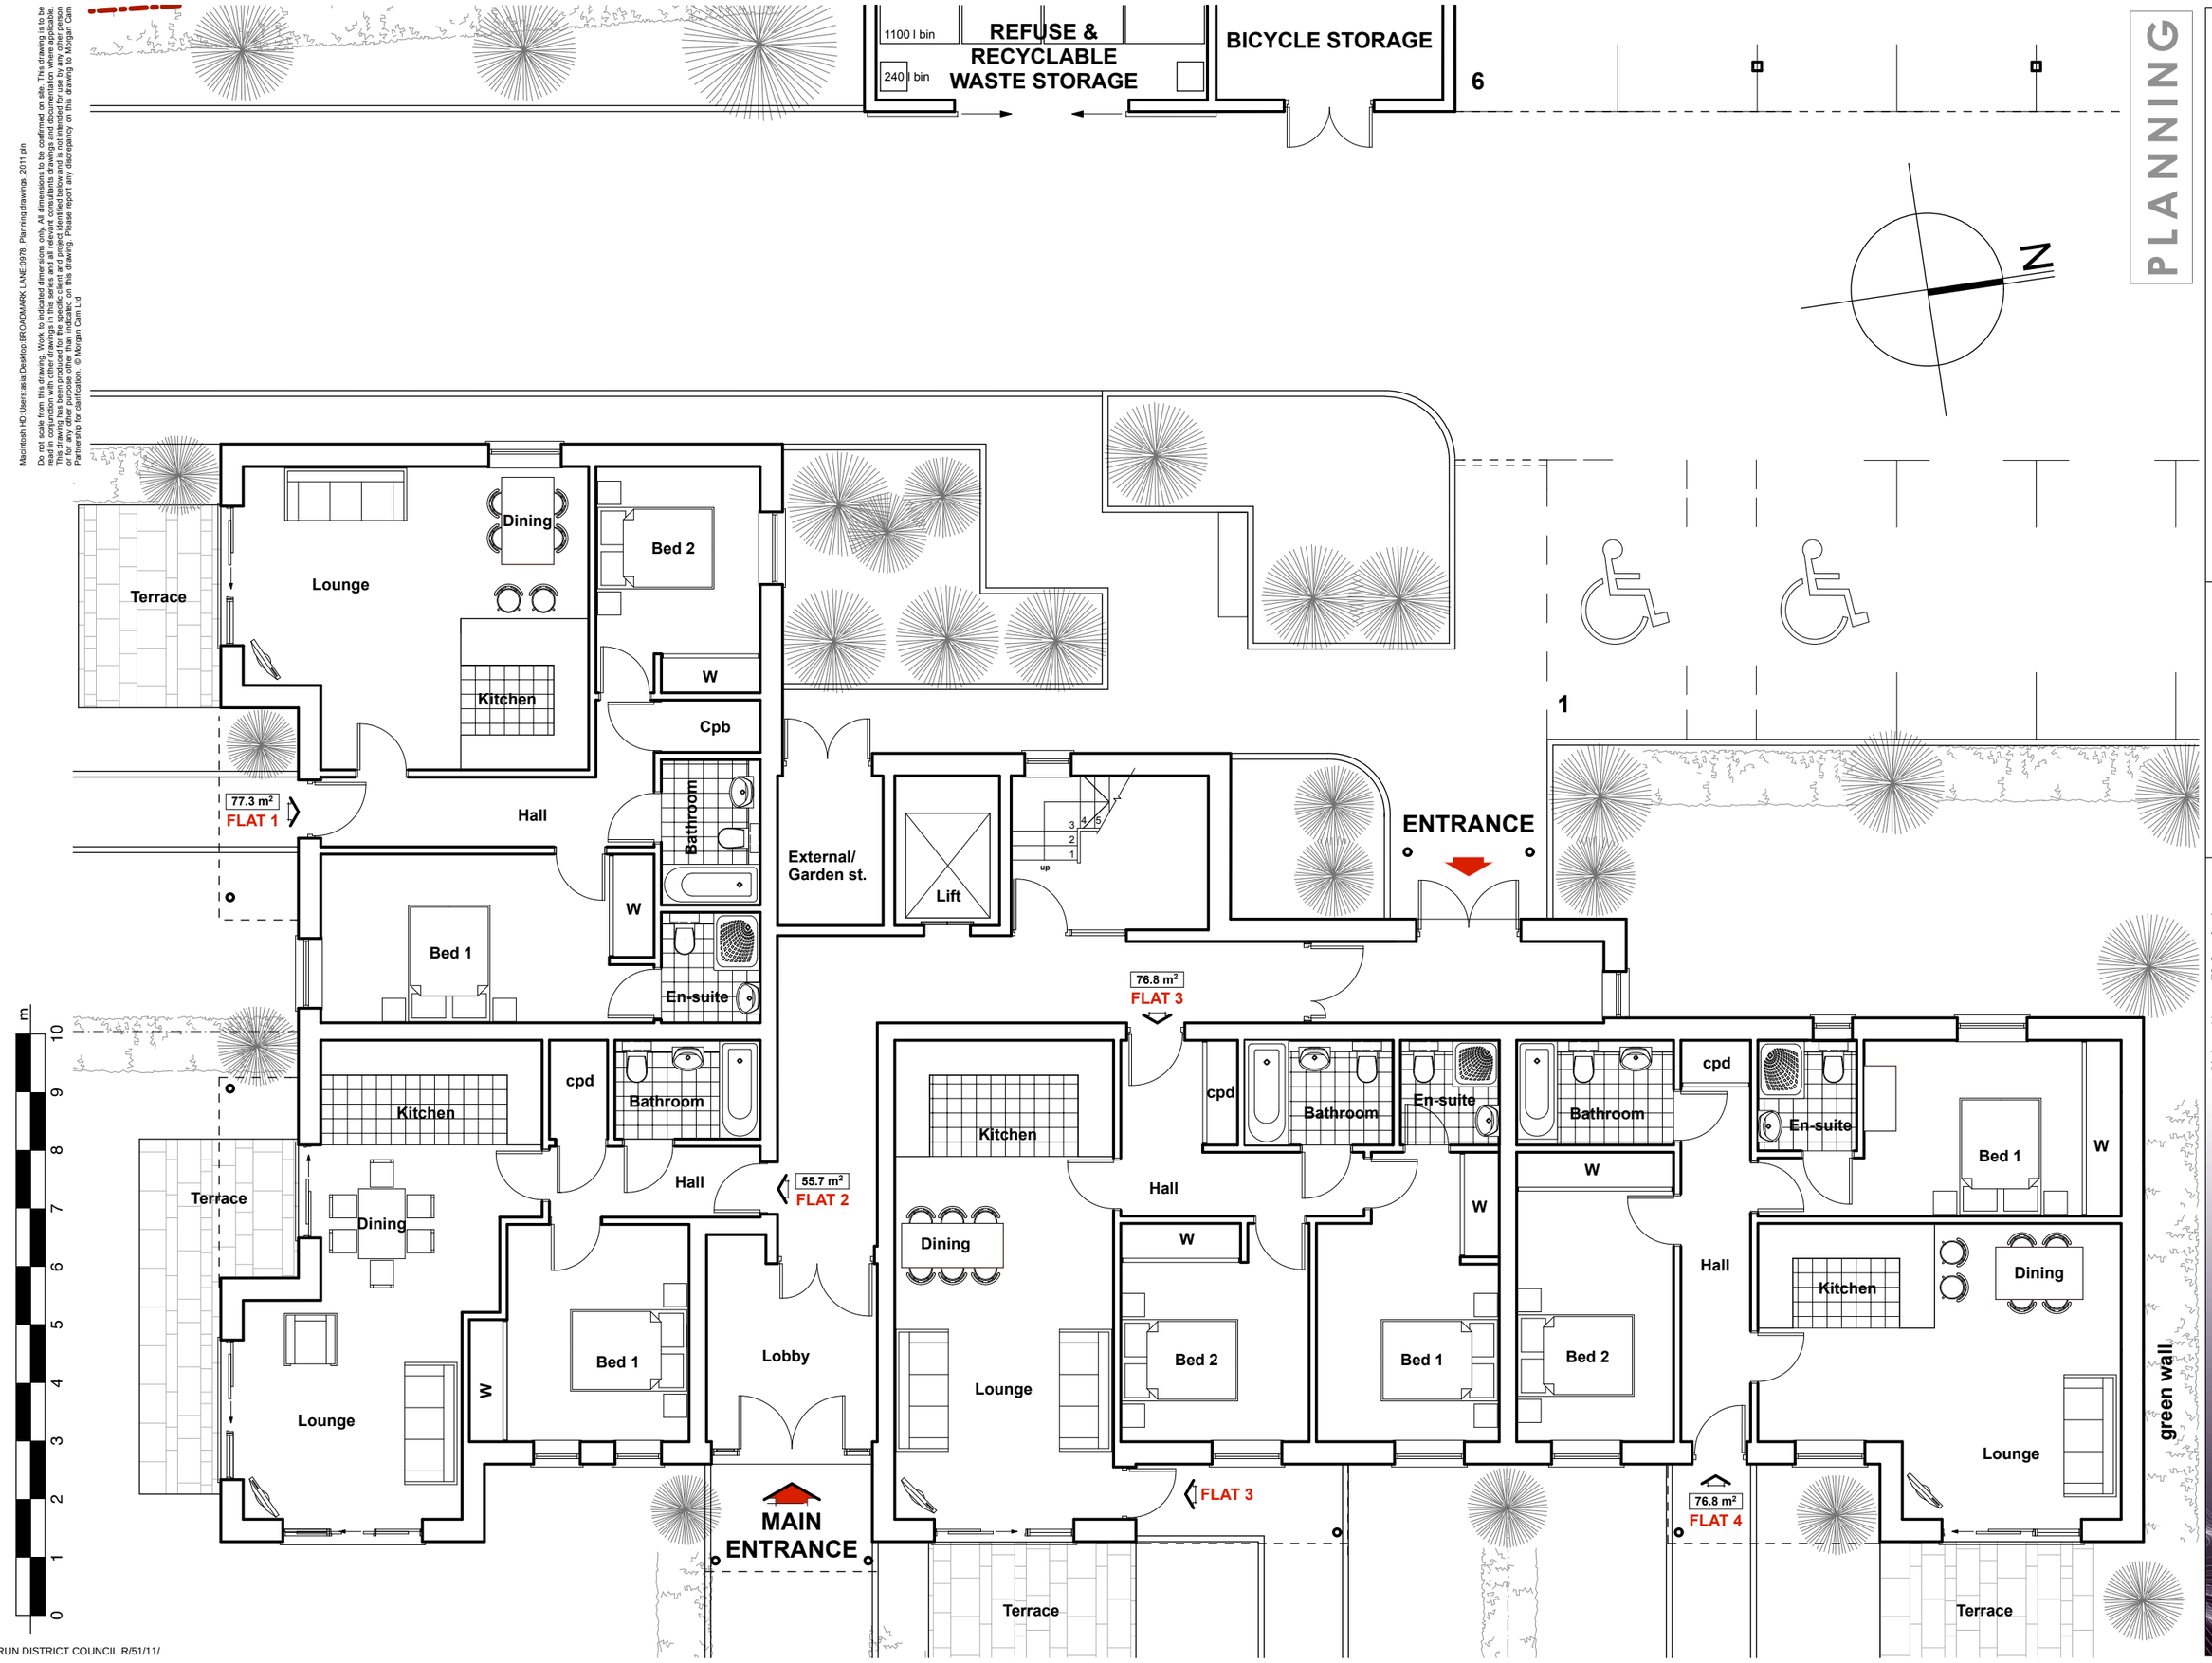

Macintosh HD:Users:asia:Desktop:BROADMARK LANE:0978_Planning:drawings_2011.pln

Do not scale from this drawing. Work to indicated dimensions only. All dimensions to be confirmed on site. This drawing is to be read in conjunction with other drawings in this series and all relevant specification clauses and documentation where applicable. This drawing has been produced to the Client's and project architect's instructions and is provided for planning purposes only. It is not to be used for any other purpose or for any other purpose other than indicated on this drawing. Please report any discrepancy on this drawing to Morgan Carn Partnership for clarification. © Morgan Carn Ltd

ARUN DISTRICT COUNCIL R/51/11/

Title: **GROUND FLOOR AS PROPOSED**

Drawing Number: **0978-P-105-P1**

Scale: **1:100 @ A3**

Date: **07/03/2011**

Client: **Ormond Limited**

Drawn By: **AJ**

Checked By: **MDG**

Blakers House, 79 Stanford Avenue
Brighton E Sussex BN1 6FA
t: 01273 55 77 77
f: 01273 55 22 27
e: mcp@morgancarn.com

morgan carn partnership
architects

Scheme: **BROADMARK LANE, RUSTINGTON**