ARUN DISTRICT COUNCIL R/51/11/

Macintosh HD:Users:asia:Desktop:BROADMARK LANE:0978_Planning drawings_2011.pln

Do not scale from this drawing. Work to indicated dimensions only. All dimensions to be confirmed on site. This drawing is to be read in conjunction with other drawings in this series and all relevant consultants drawings and documentation where applicable. This drawing has been produced for the specific client and project identified below and is not intended for use by any other person or for any other purpose other than indicated on this drawing. Please report any discrepancy on this drawing to Morgan Carn Partnership for clarification. © Morgan Carn Ltd

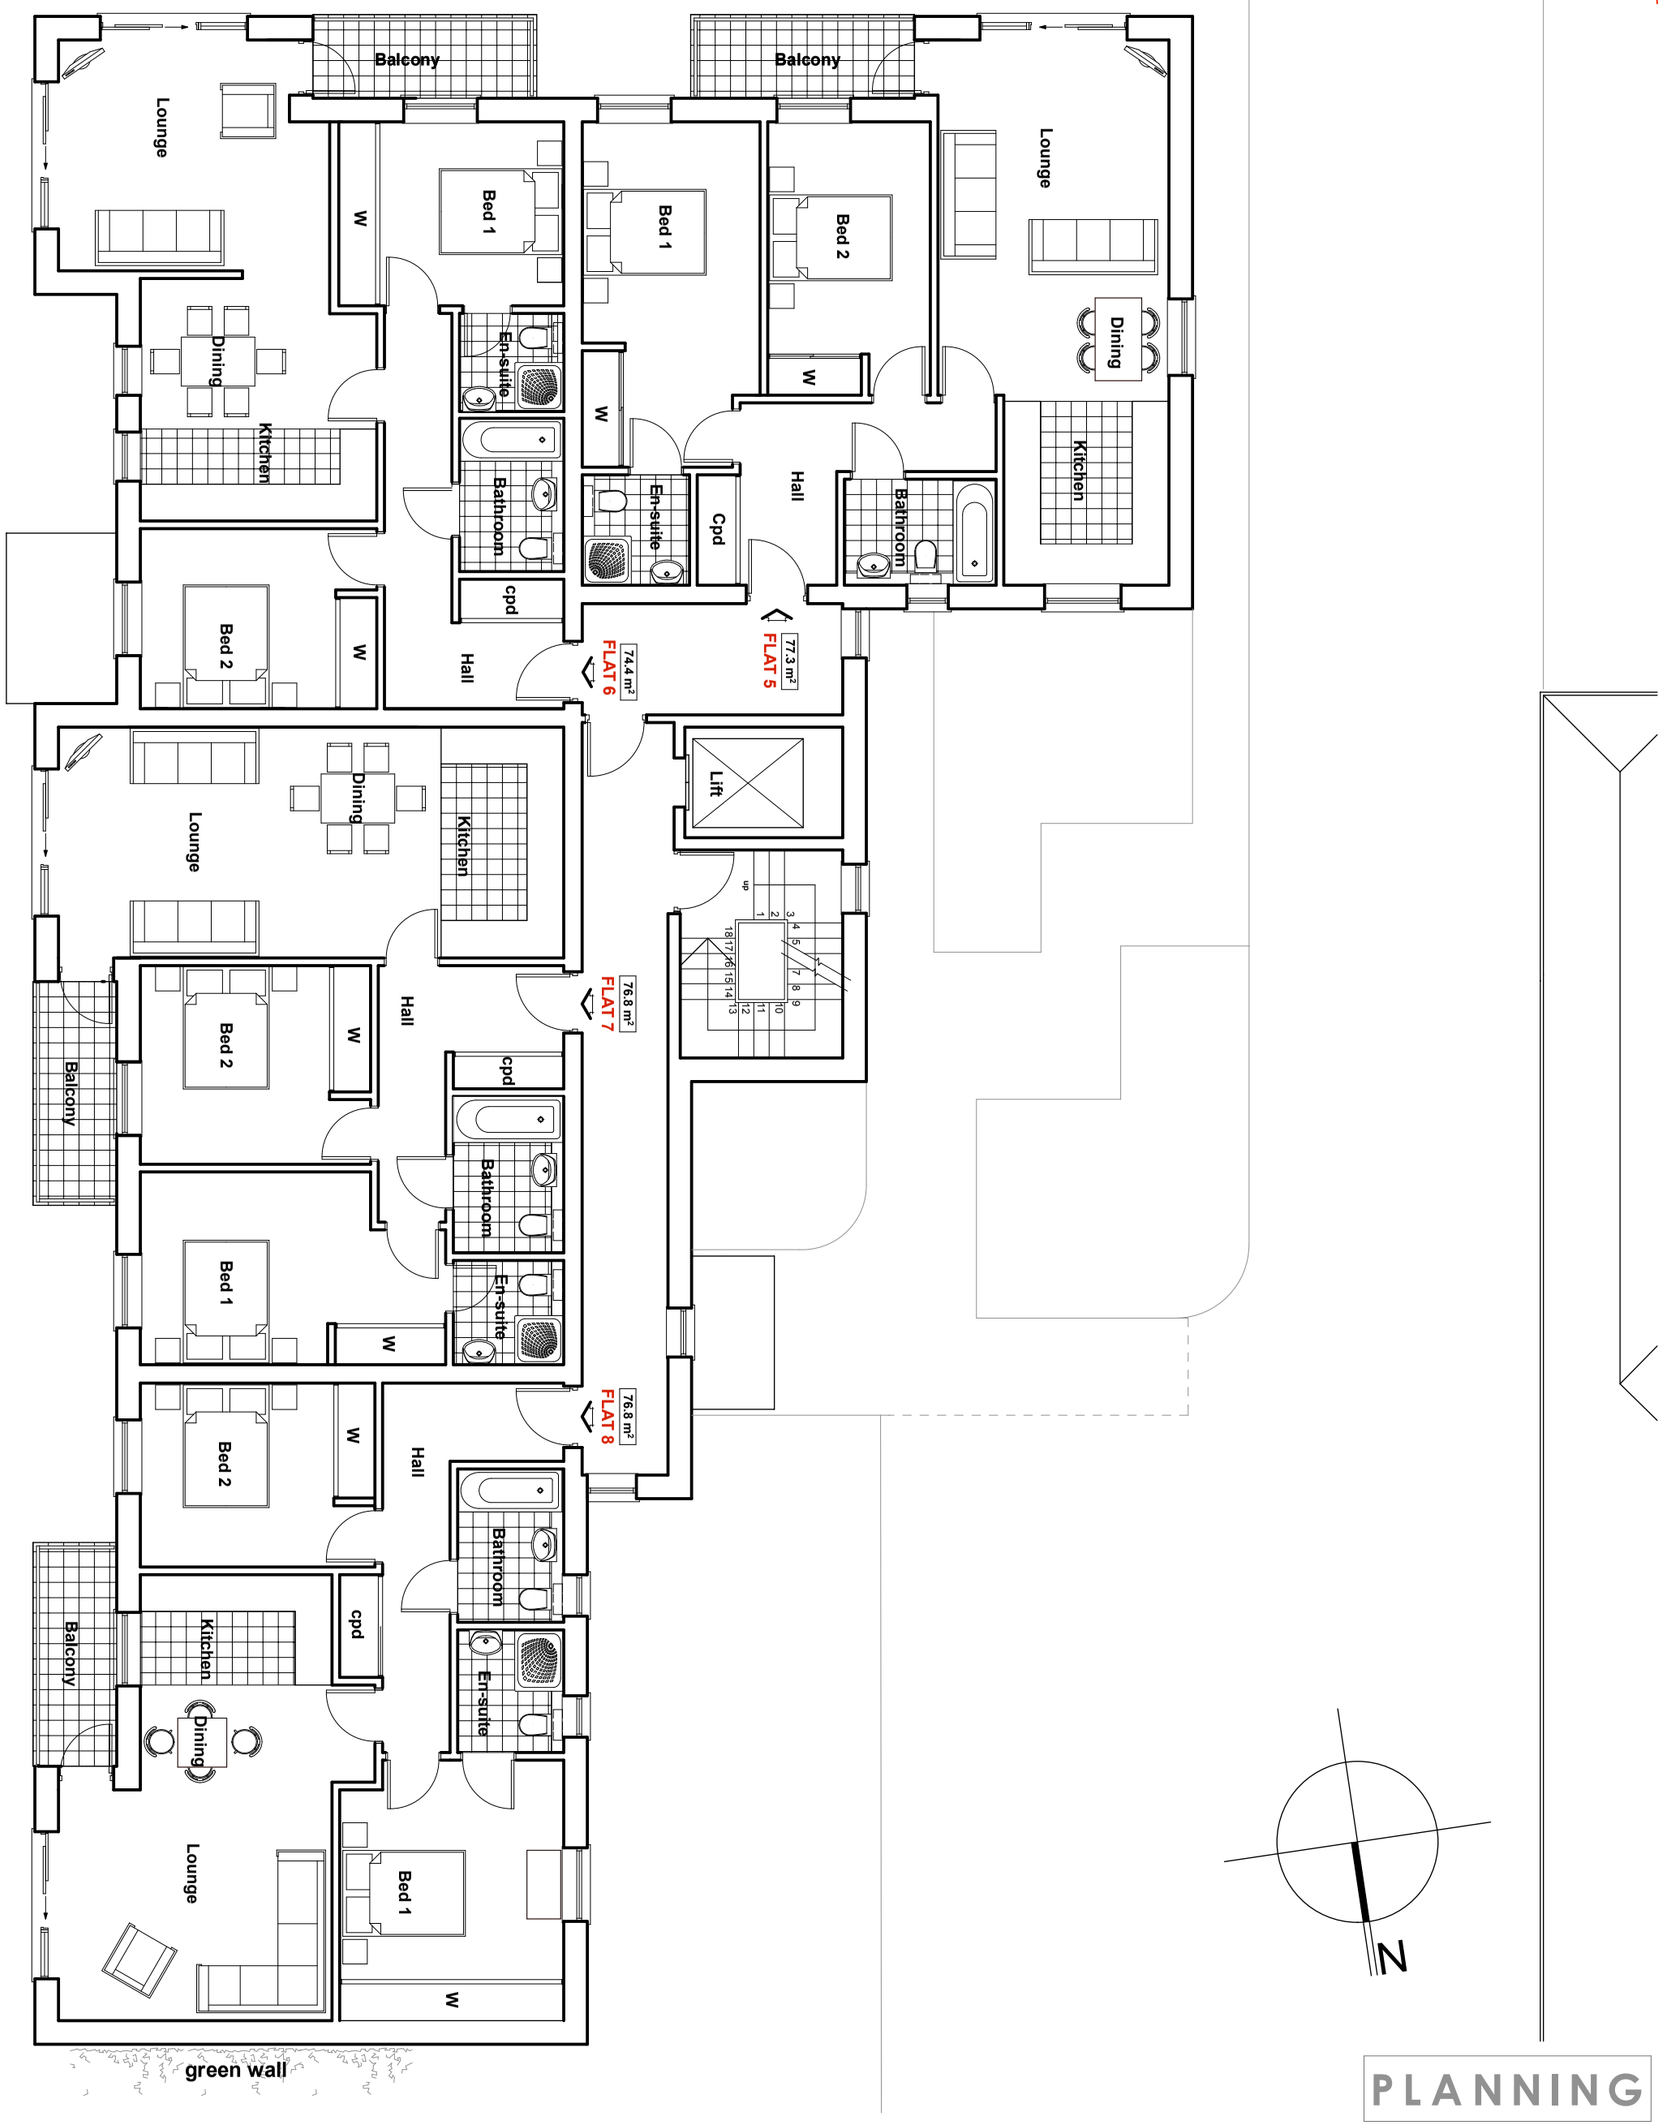

PLANNING

morgan carn partnership architects
Blakers House, 79 Stanford Avenue
Brighton E Sussex BN1 6FA
t: 01273 55 77 77
f: 01273 55 22 27
e: mcp@morgancarn.com

Client	Ormond Limited	Title	FIRST FLOOR AS PROPOSED
Scheme	BROADMARK LANE, RUSTINGTON	Drawn By	AJ
		Checked By	MDG
Scale	1:100 @ A3	Date	07/03/2011
Drawing Number	0978-P-106-P1		