Macintosh HD:Users:asia:Desktop:BROADMARK LANE:0978_Planning drawings_2011.pln
Do not scale from this drawing. Work to indicated dimensions only. All dimensions to be confirmed on site. This drawing is to be read in conjunction with other drawings in this series and all relevant consultants drawings and documentation where applicable. This drawing has been produced for the specific client and project identified below and is not intended for use by any other person or for any other purpose other than indicated on this drawing. Please report any discrepancy on this drawing to Morgan Cam Partnership for clarification. © Morgan Cam Ltd

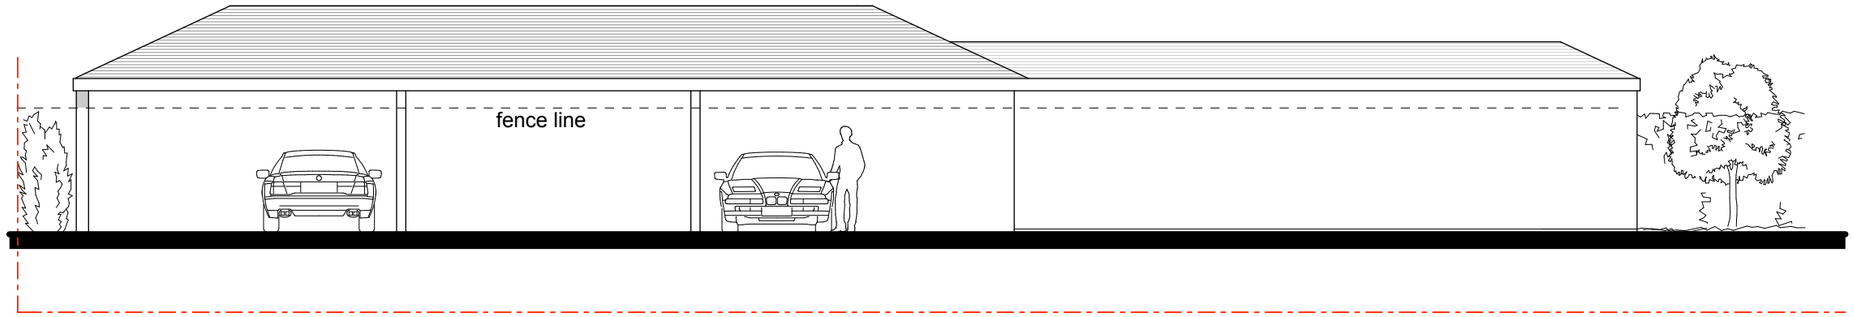

CAR PORT - WEST ELEVATION

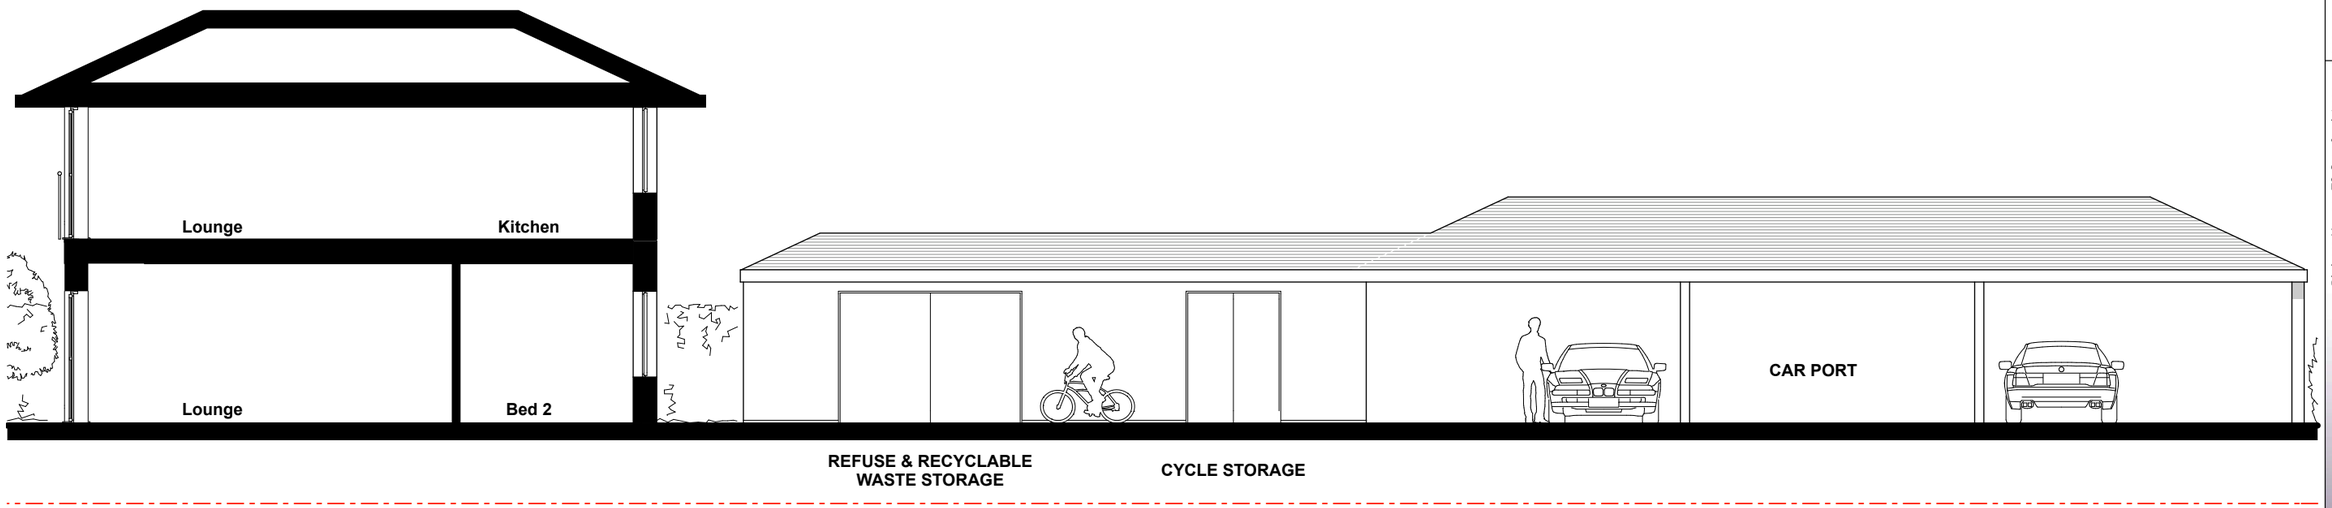

CAR PORT - EAST ELEVATION

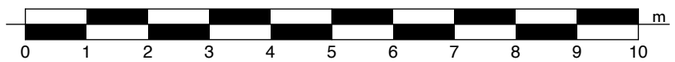

PLANNING

Title: SECTION B-B & CAR PORT AS PROPOSED

Drawing Number: 0978-P-110-P1

Scale: 1:100 @ A3

Date: 07/03/2011

Client: Ormond Limited

Drawn By: AJ

Checked By: MDG

Blakers House, 79 Stanford Avenue
Brighton E Sussex BN1 6FA
t: 01273 55 77 77
f: 01273 55 22 27
e: mcp@morgancarn.com

morgan carn partnership architects

Scheme: BROADMARK LANE, RUSTINGTON