

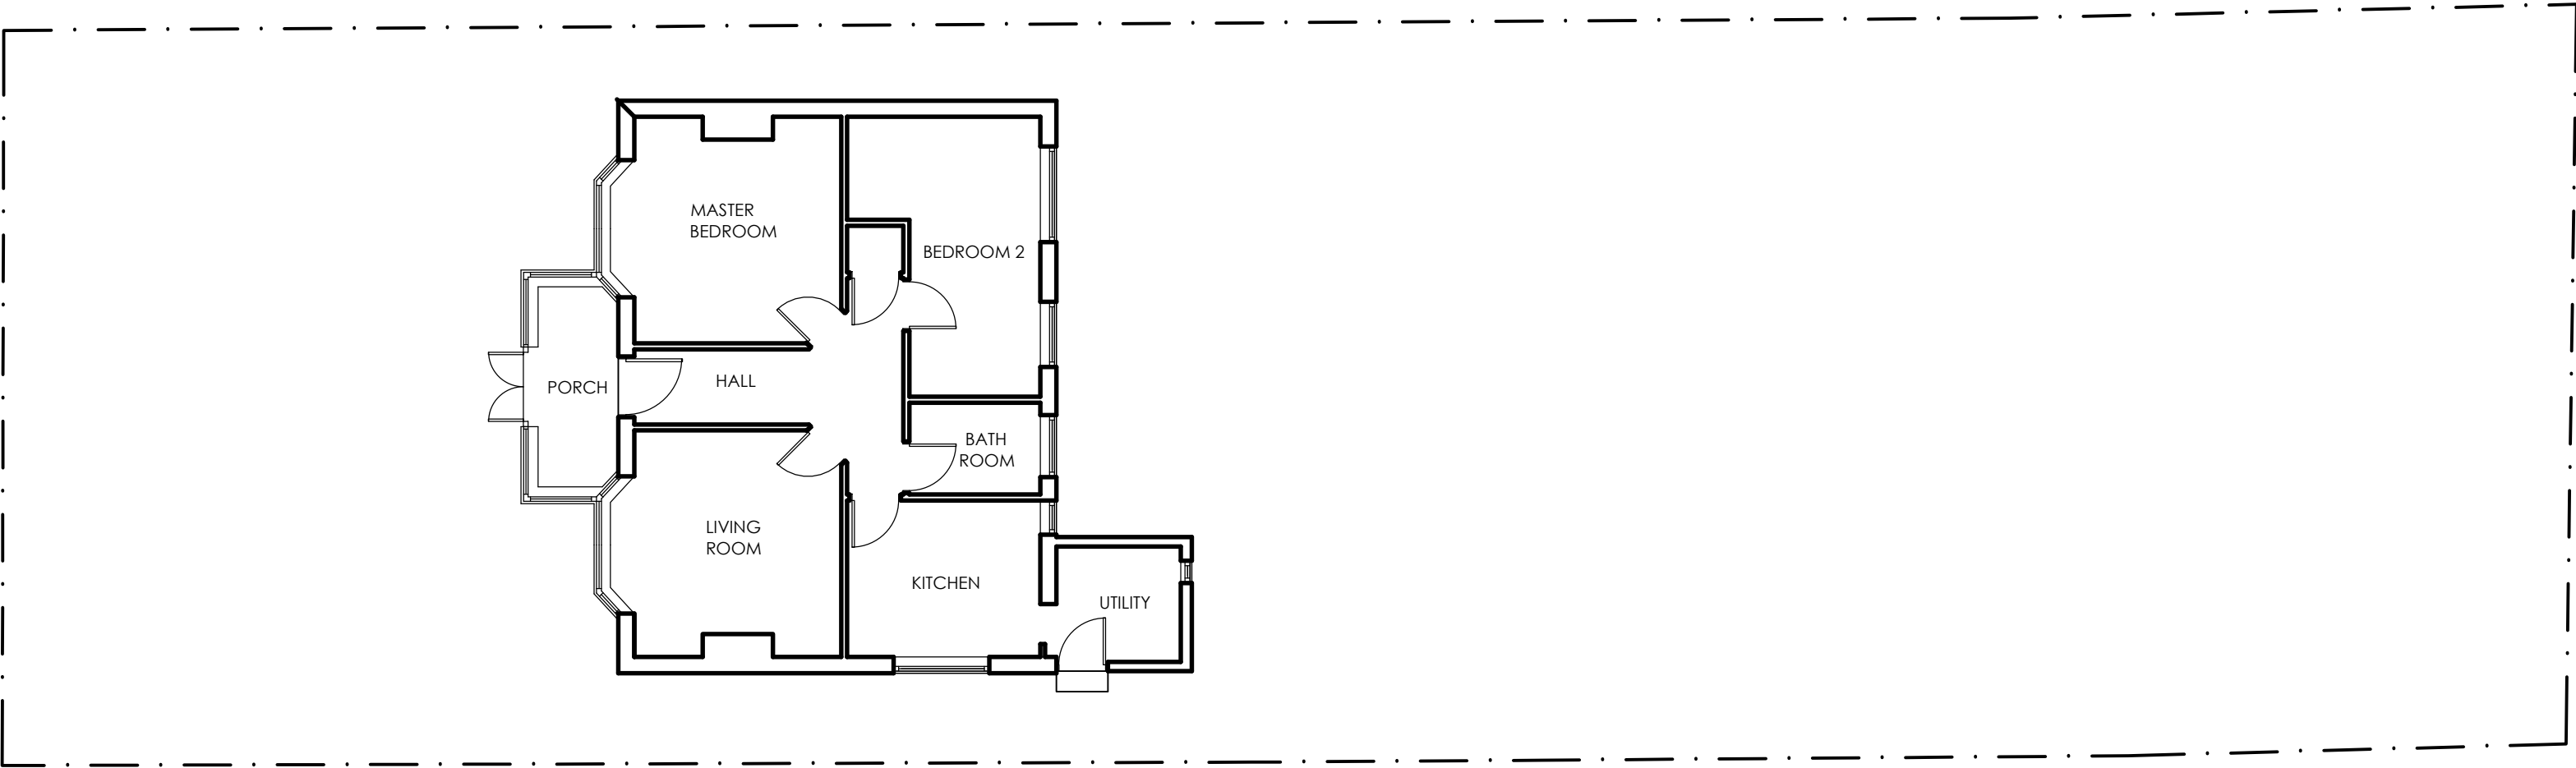





GROUND FLOOR PLAN

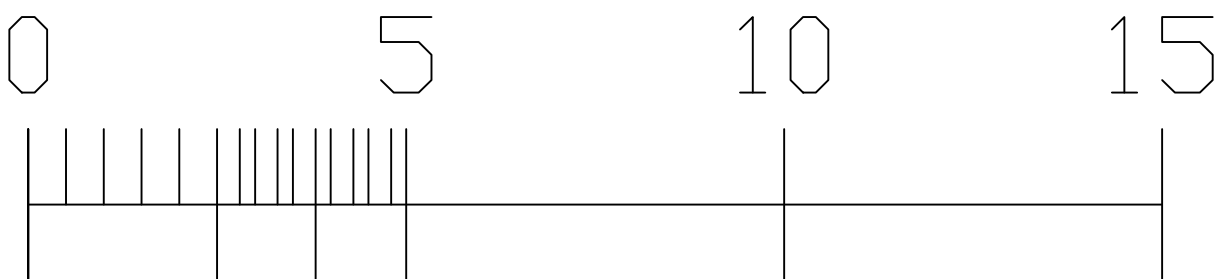


ROOF PLAN

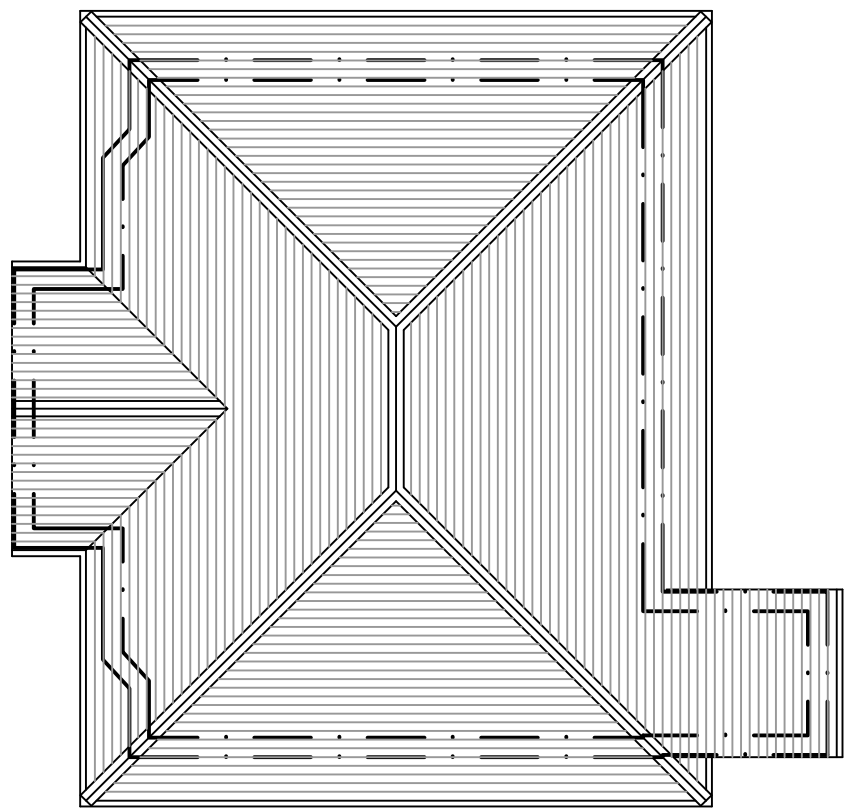


Metres

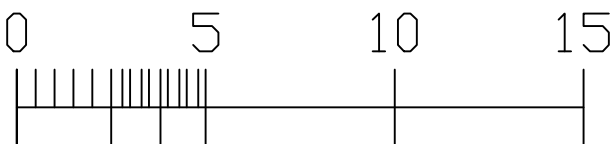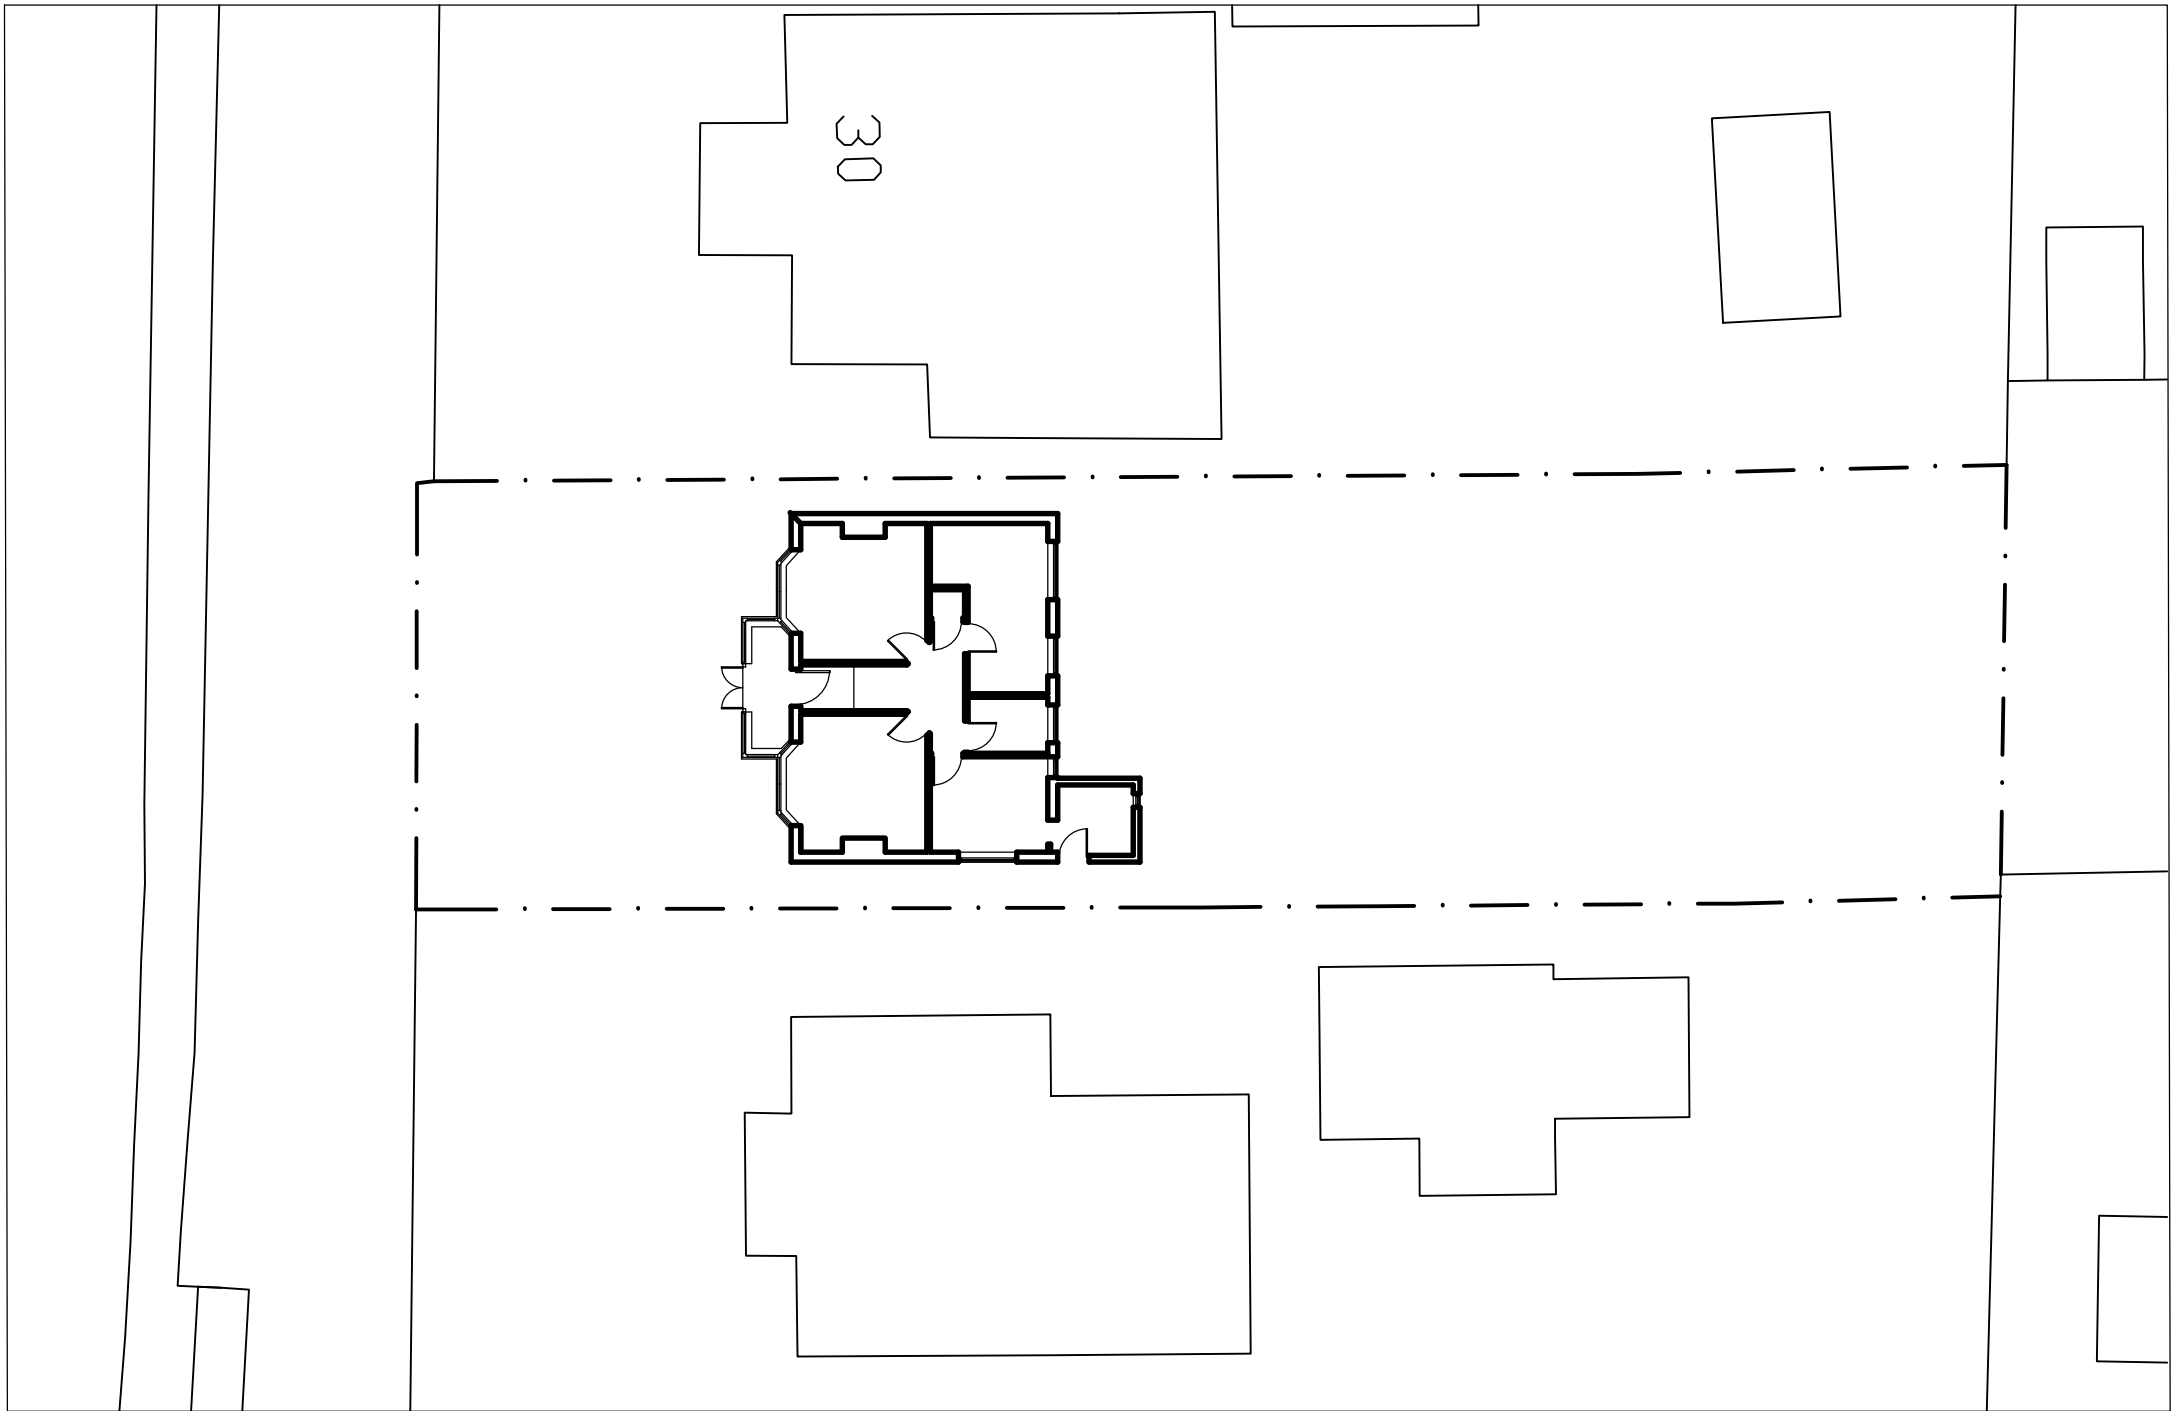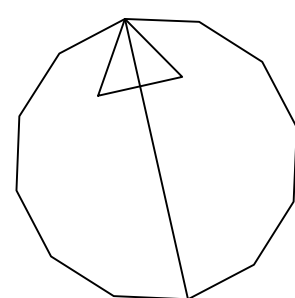

Metres

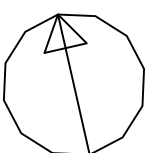


FRONT ELEVATION (WEST)

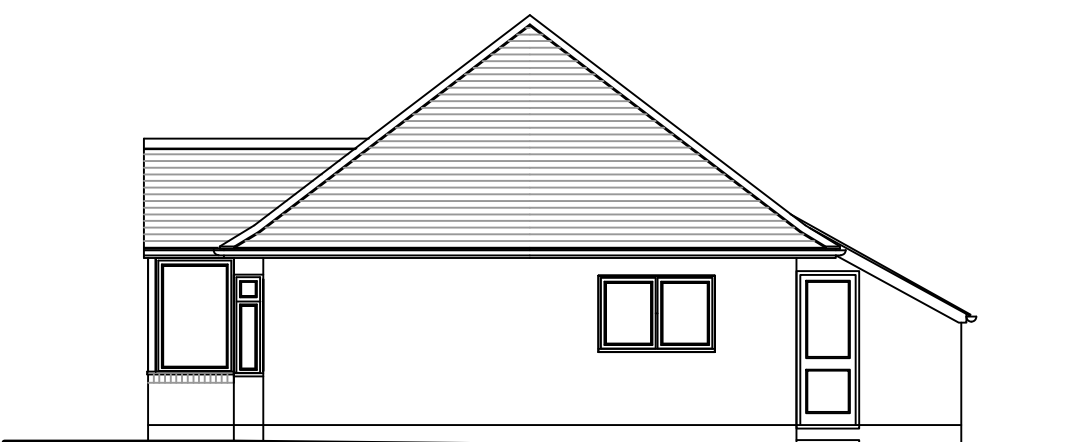

SIDE ELEVATION (SOUTH)



REAR ELEVATION (EAST)

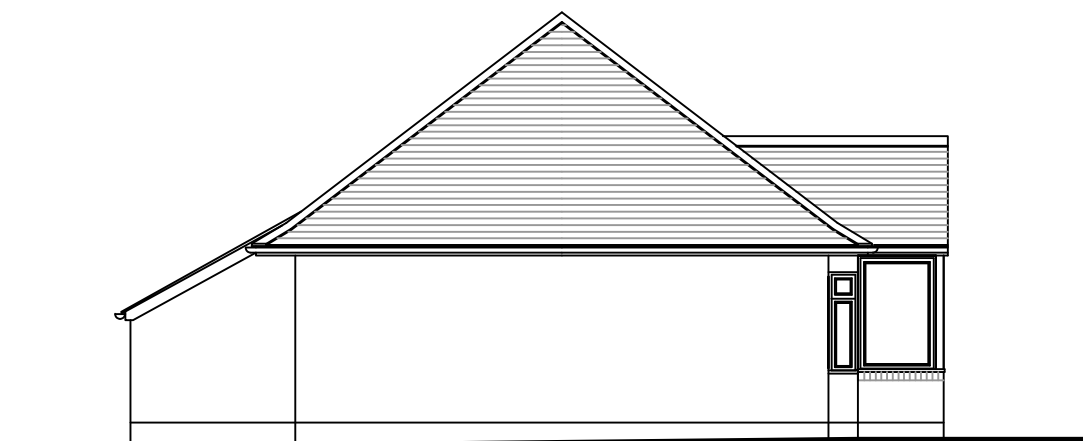

SIDE ELEVATION (NORTH)



Client		MR G PILLAY 28 ASH LANE RUSTINGTON BN16 3BT											
Project		PROPOSED EXTENSION TO 28 ASH LANE RUSTINGTON BN16 3BT											
Title		PLANS & ELEVATIONS AS EXISTING											
J.P.Younger BA (Hons) Architectural & Interior Design Consultant 20 COURT ROAD GODSTONE SURREY RH9 8BT Tel 07818 421569 e-mail jyou1965@aol.com													
Scale	1:100 @ A1	Drwg. No	JY:2103:PL:EX'G										
Date	MARCH 2021	Rev	<table><tr><td></td><td></td><td></td><td></td><td></td><td></td><td></td><td></td><td></td><td></td></tr></table>										