

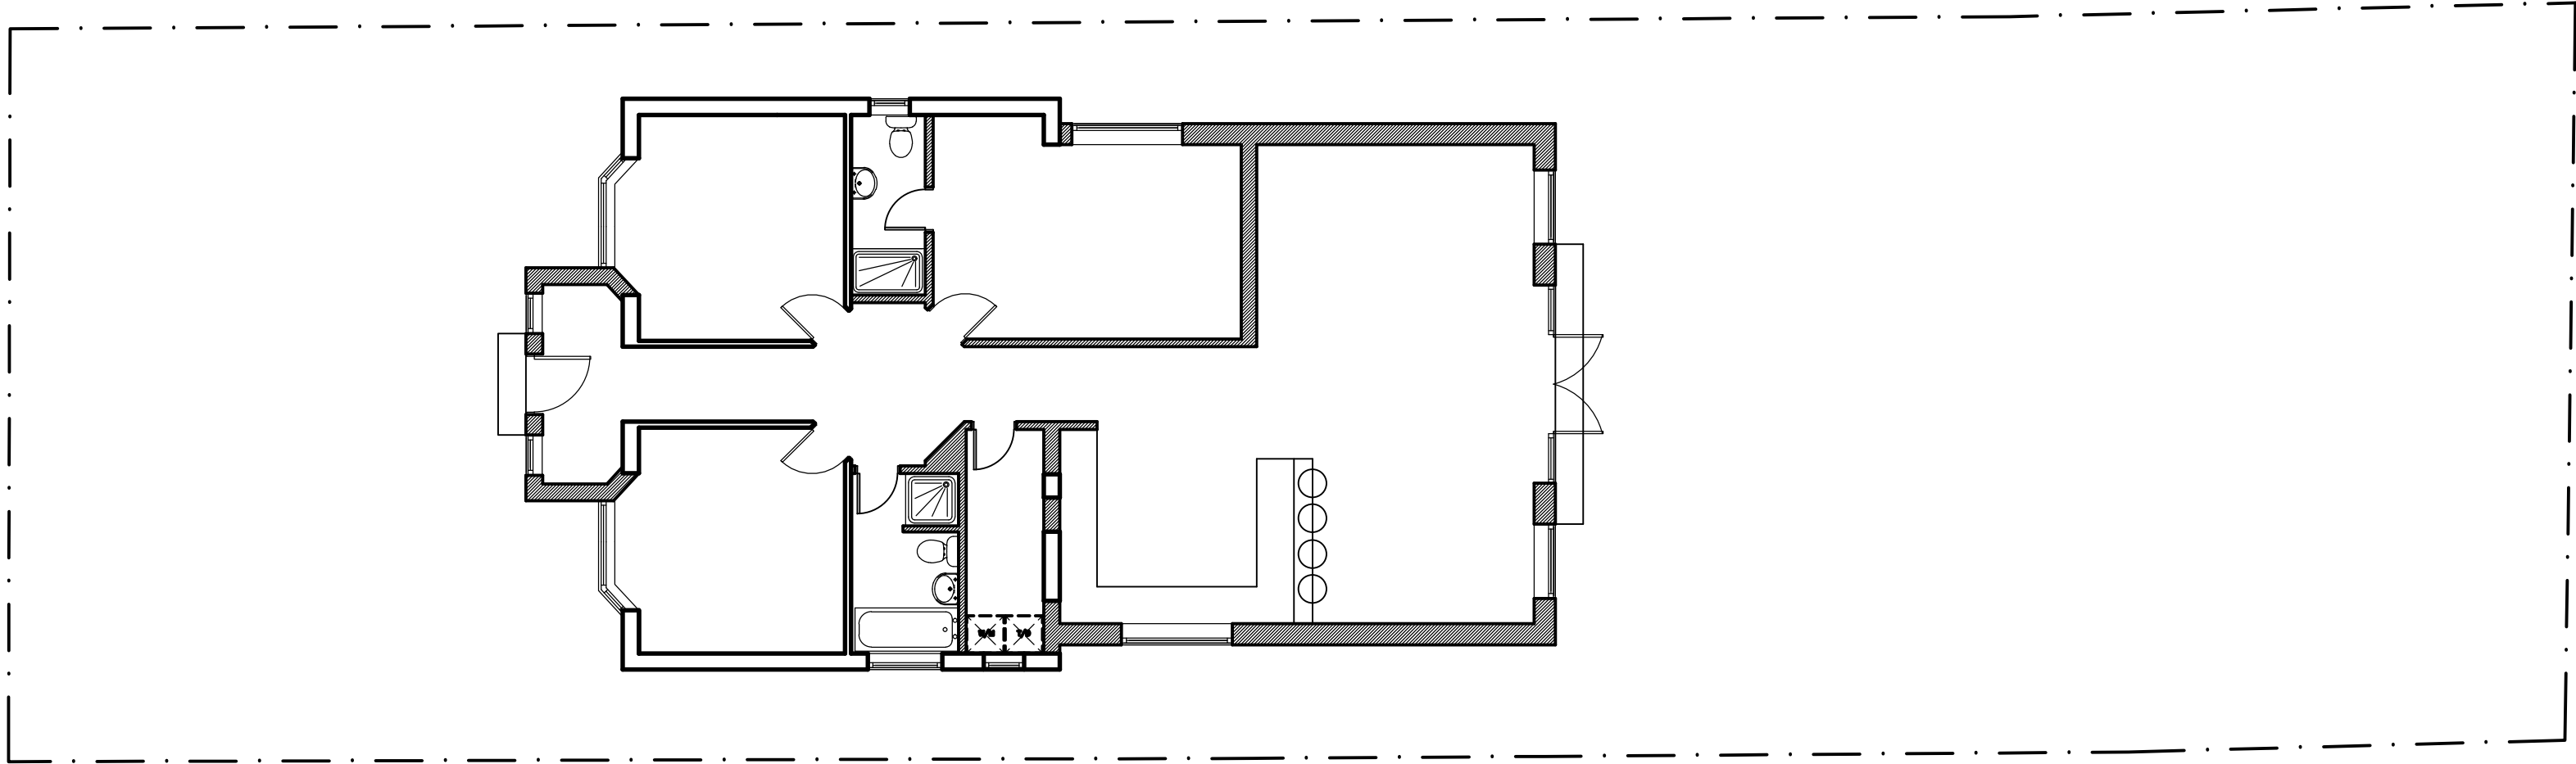



GROUND FLOOR PLAN

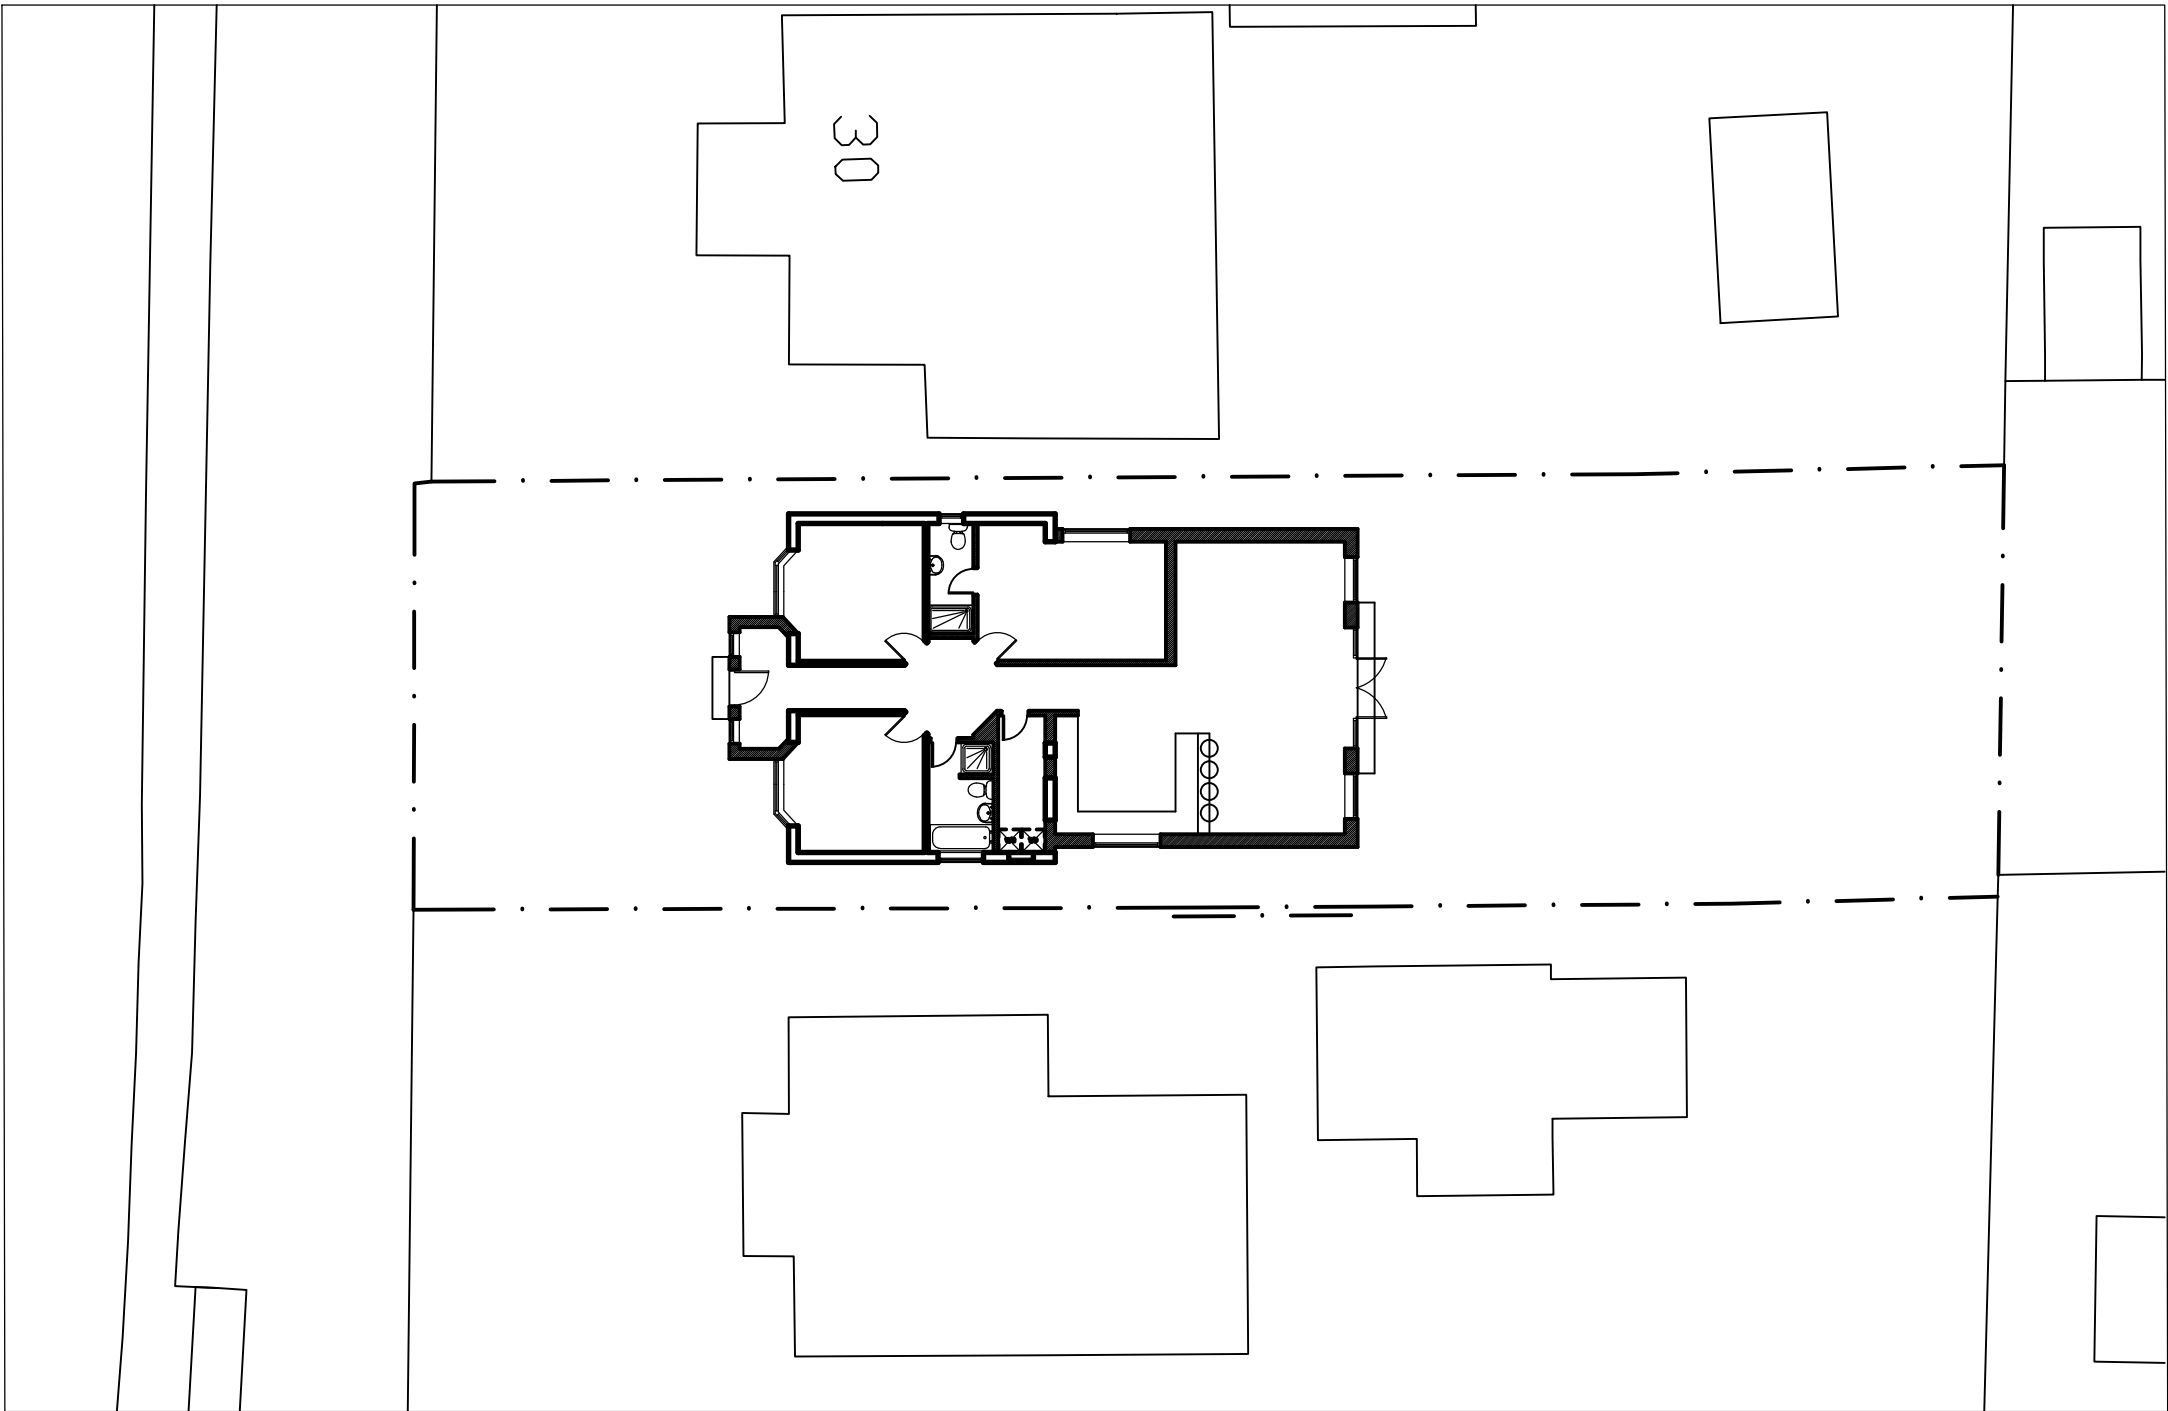

ROOF PLAN

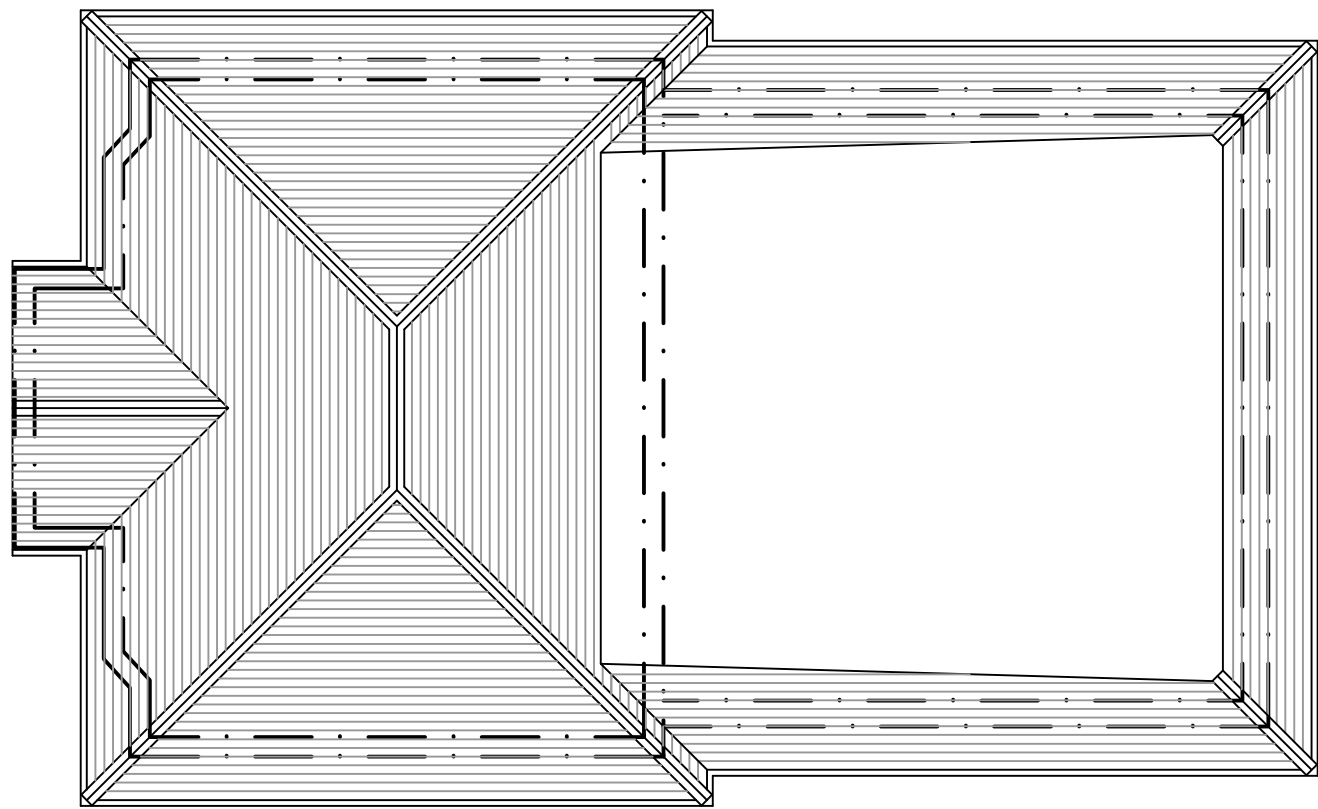


0 5 10 15
Metres

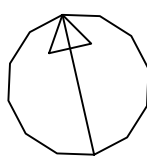

0 5 10 15

Metres

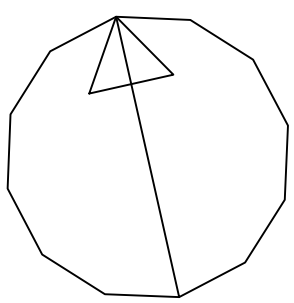


FRONT ELEVATION (WEST)



SIDE ELEVATION (SOUTH)



REAR ELEVATION (EAST)

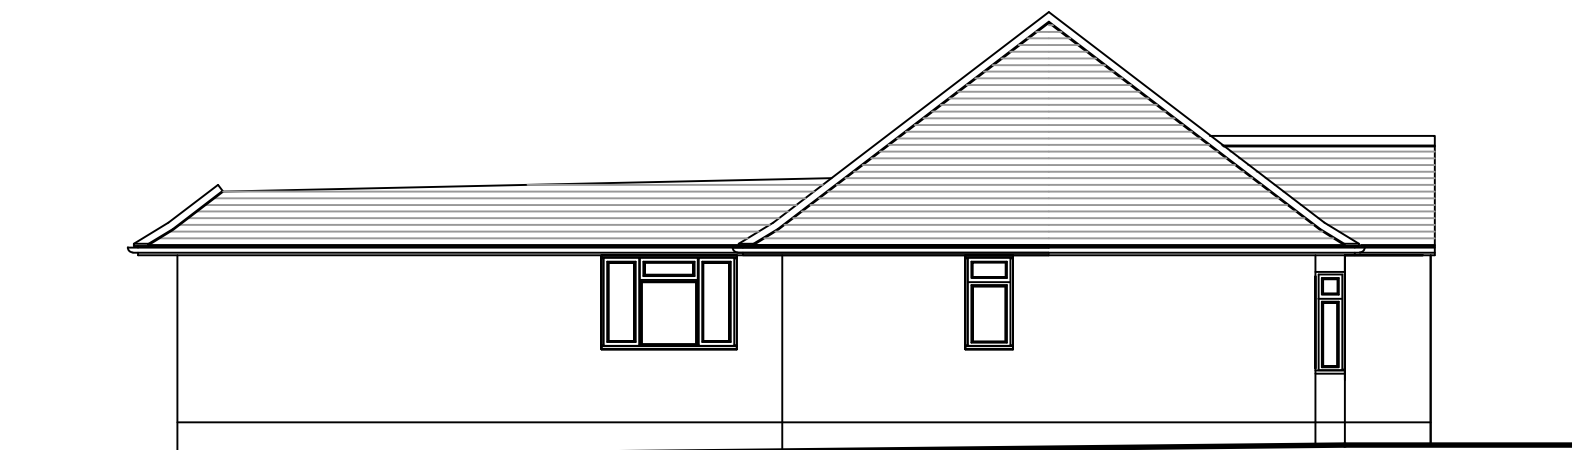

SIDE ELEVATION (NORTH)

Client	MR G PILLAY 28 ASH LANE RUSTINGTON BN16 3BT				
Project	PROPOSED EXTENSION TO 28 ASH LANE RUSTINGTON BN16 3BT				
Title	PLANS & ELEVATIONS AS PROPOSED				
J.P.Younger BA (Hons) Architectural & Interior Design Consultant 20 COURT ROAD GODSTONE SURREY RH9 8BT Tel 07818 421569 e-mail jyou1965@aol.com					
Scale	1:100 @ A1		Drwg. No	JY:2103:PL:01	
Date	MARCH 2021		Rev		