





SCALE BARS (metres)

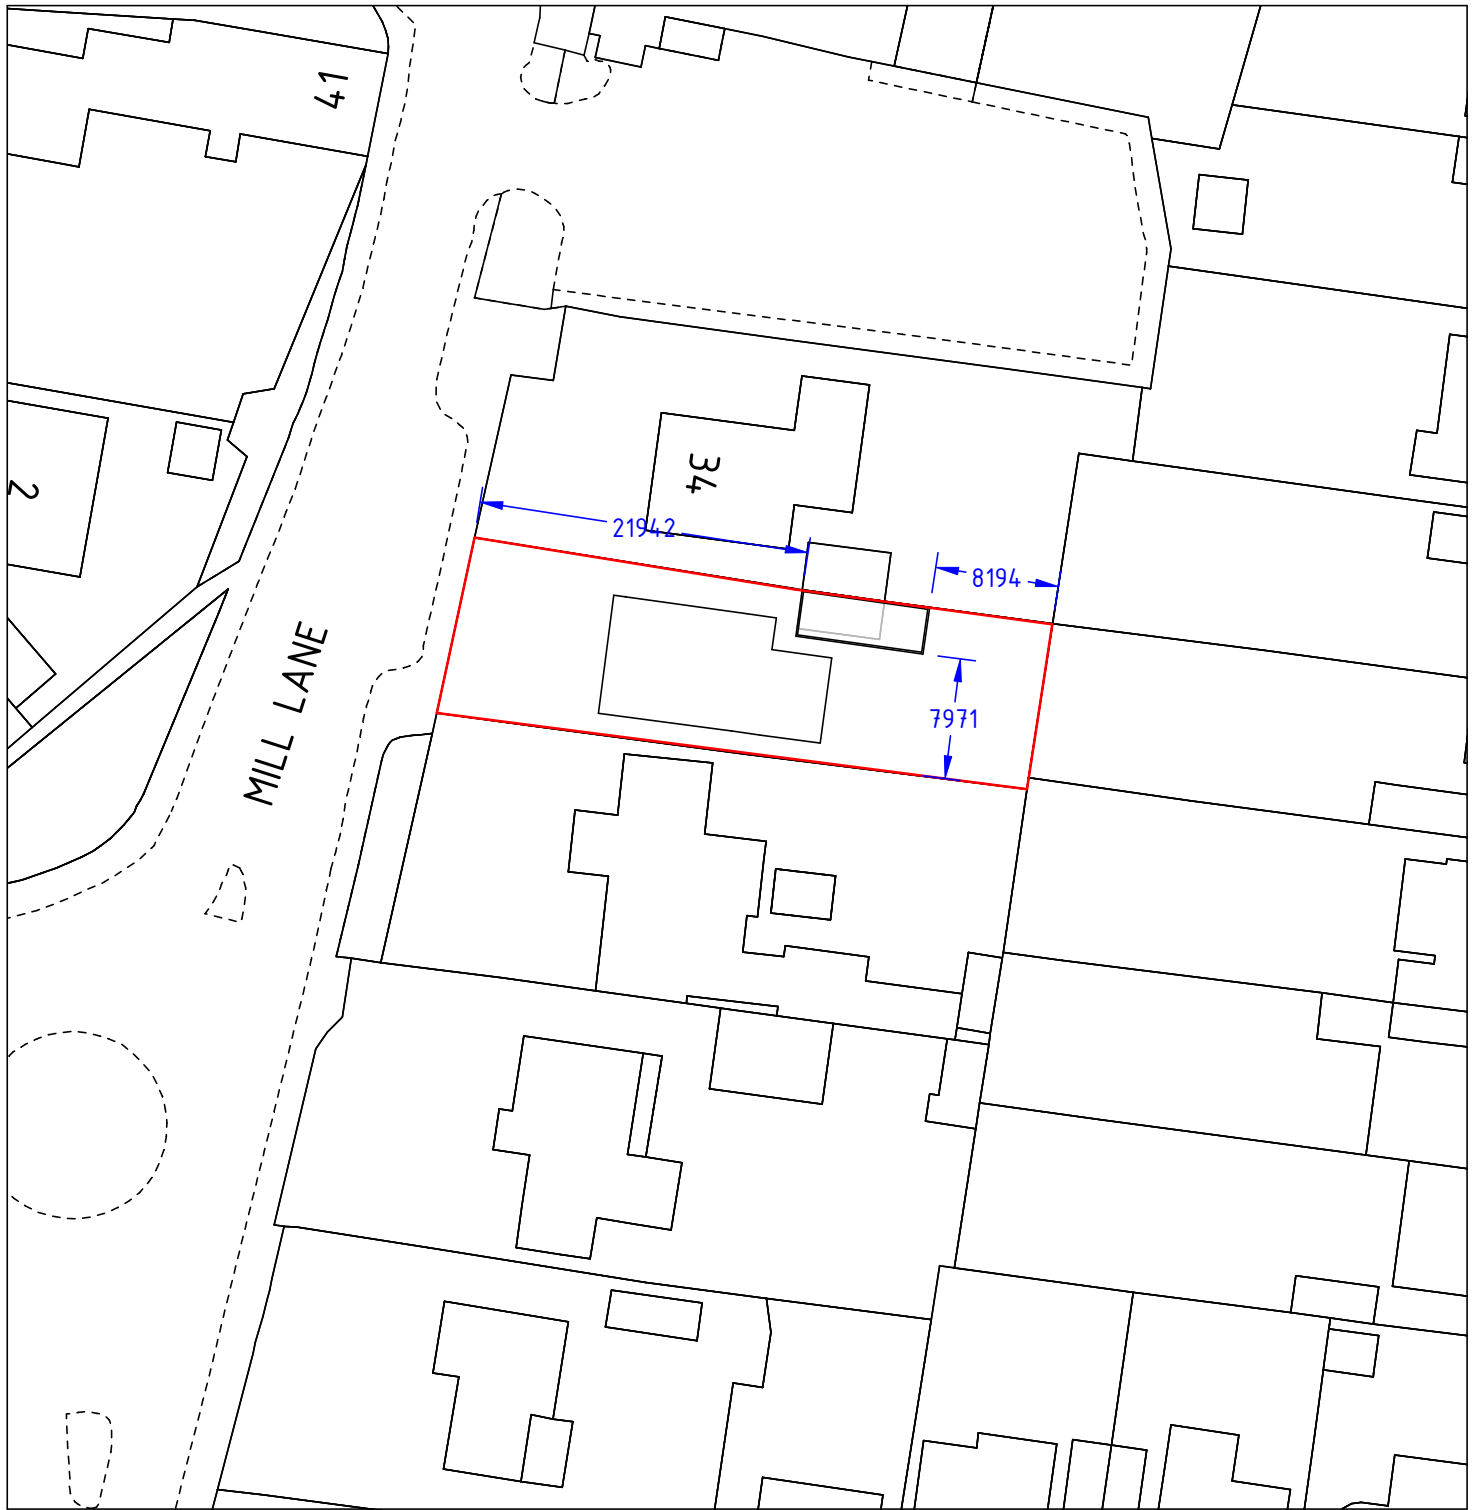

BLOCK PLAN

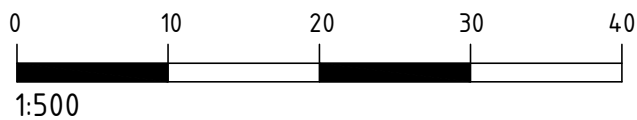

ADDRESS:

32 MILL LANE
RUSTINGTON

Phil Brigly BSc (Hons) MBEng
Building Engineer

PROJECT:

PROPOSED DETACHED GARAGE

email: philbrigly@gmail.com
mob: 07966 578180



SCALE: 1:500
ARUN DISTRICT COUNCIL R/52/20/HH

DATE: MARCH 2020

DRAWING No: PBP1068/06

DRAWING SIZE: A4 210x297mm