Wayne Gander MCIAT
Architectural Technologist
98 Durrington Lane, Worthing
West Sussex BN13 2RQ
E : waynegander08@gmail.com

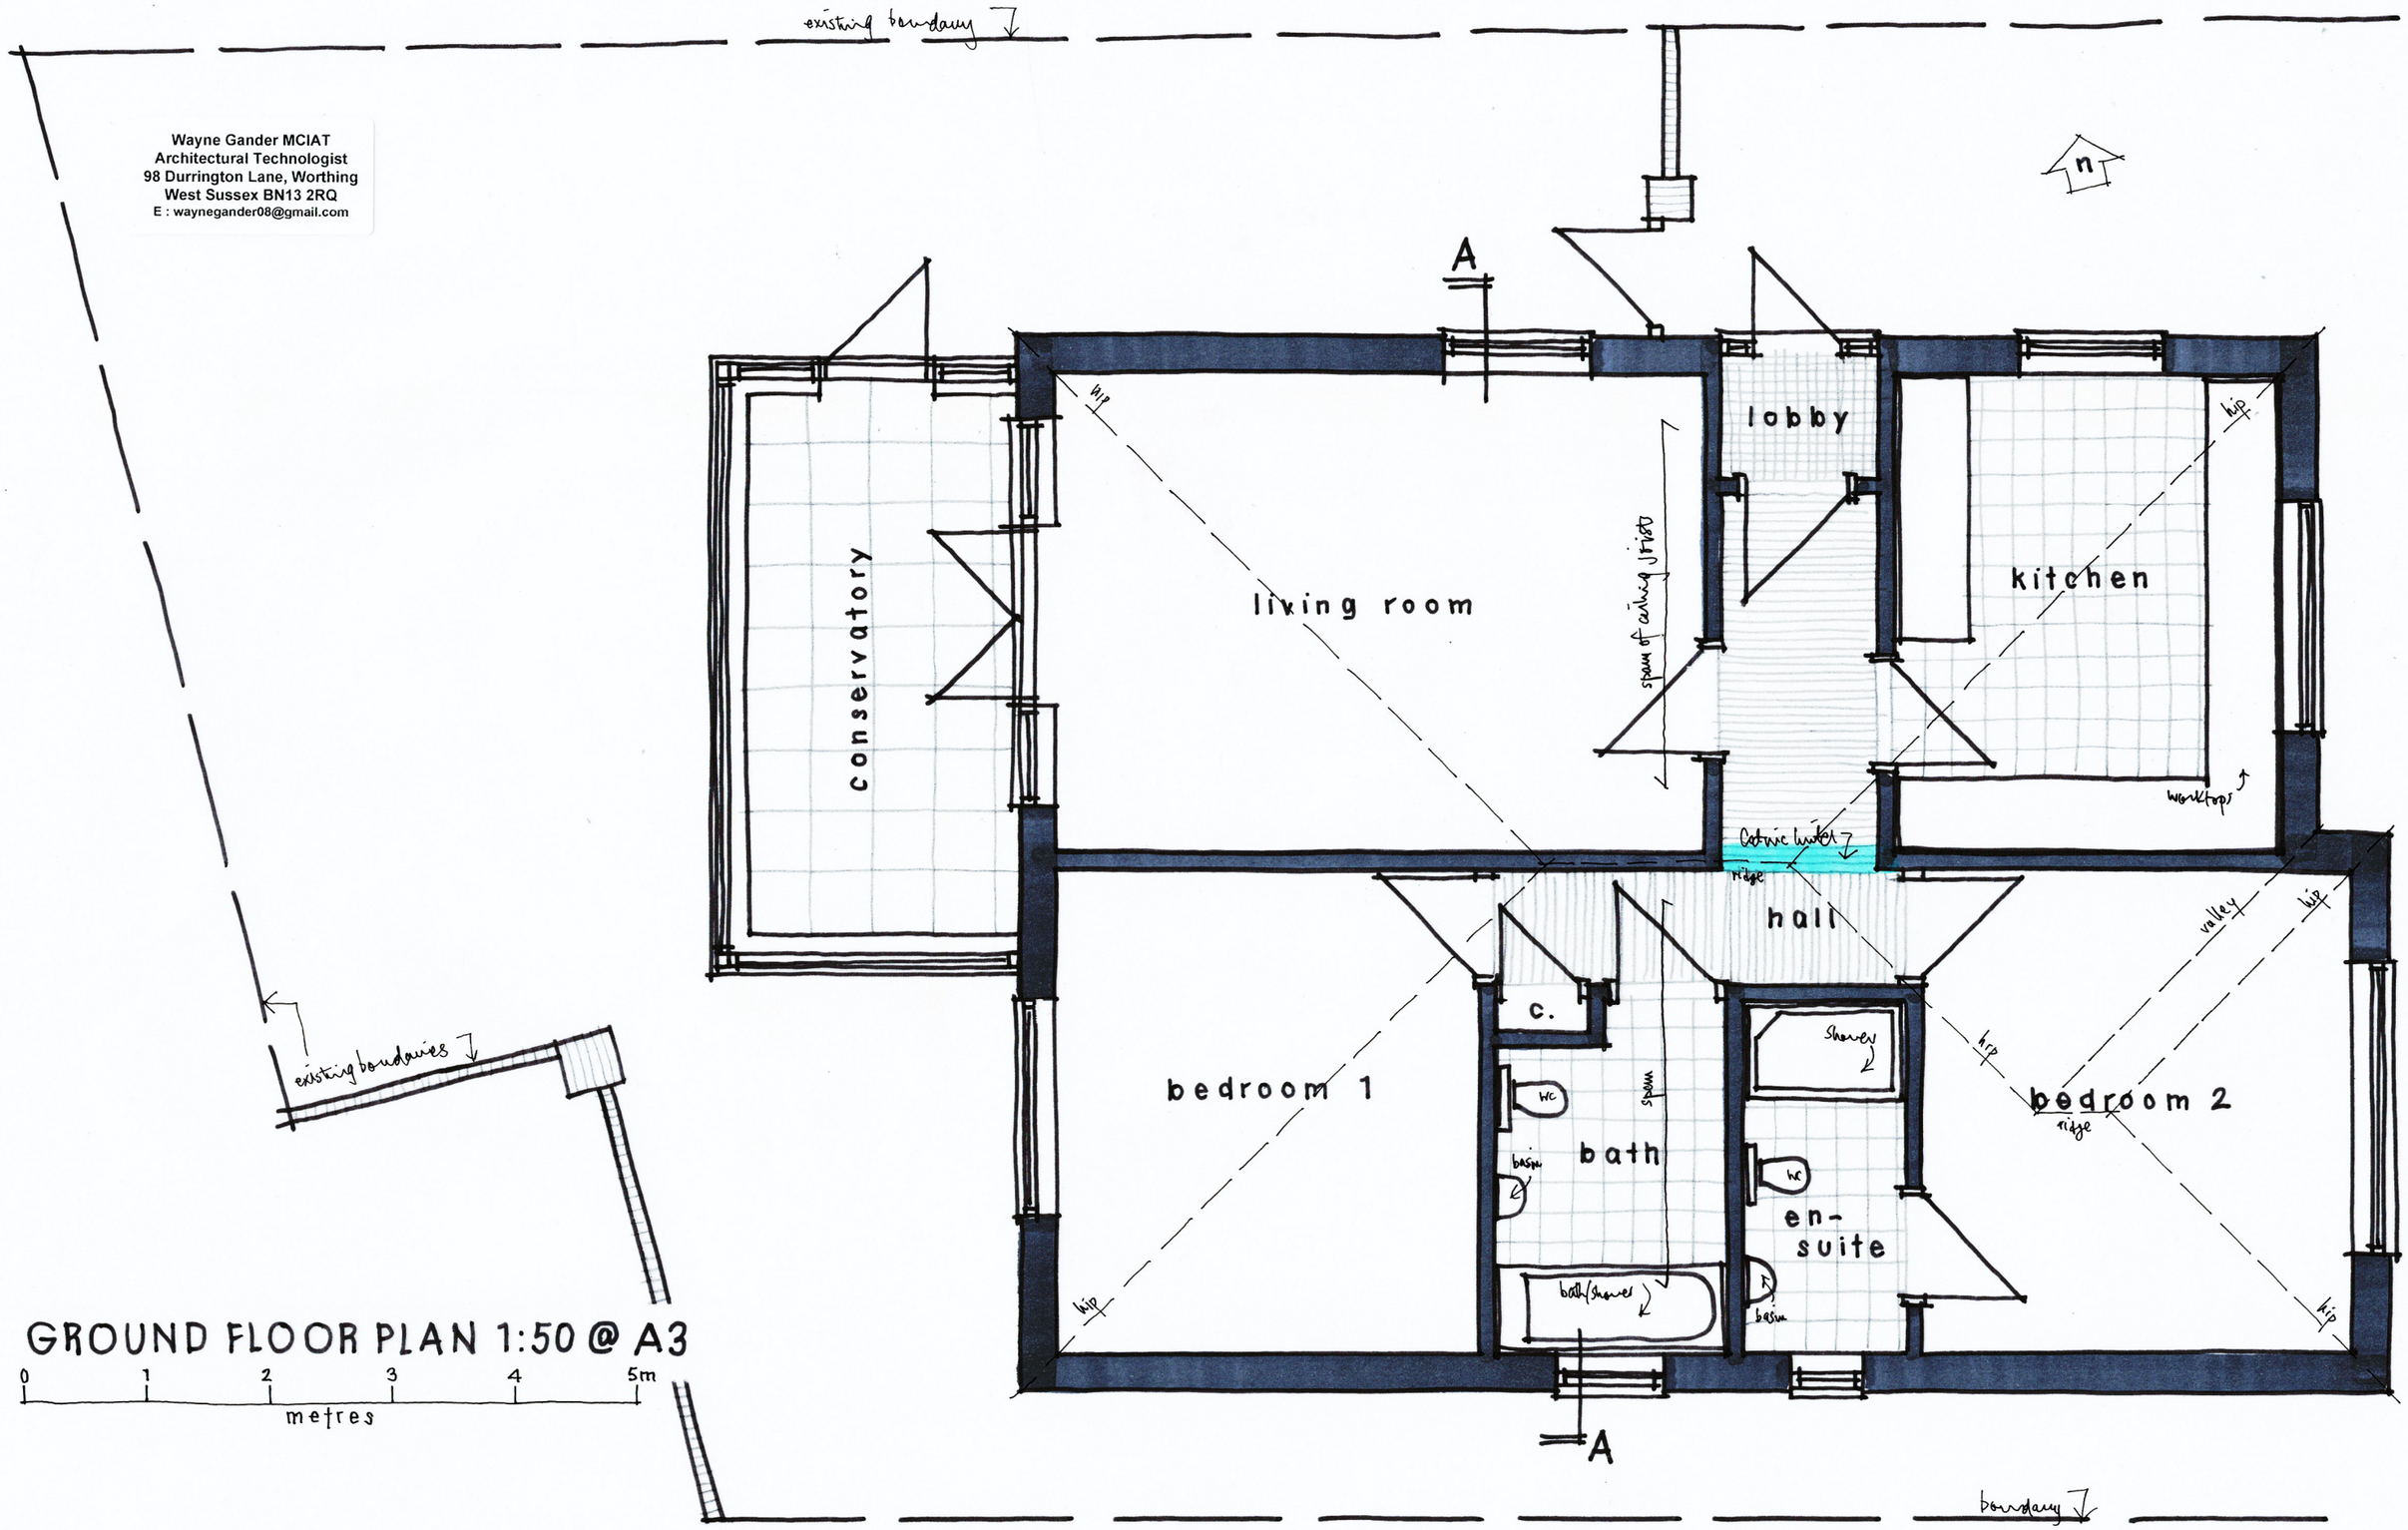

GROUND FLOOR PLAN 1:50 @ A3

30 GLENVILLE ROAD, RUSTINGTON

Existing details 01

Feb 2023

ARUN DISTRICT COUNCIL 8/53/13/HH